PROJECT REFERENCE NO.	SHEET NO.
R-2519B	SIGN-32

NORTH CAROLINA PROFESSIONAL SEAL 031533 ENGINEER JOHN G. TOWNSEND 2015/2014

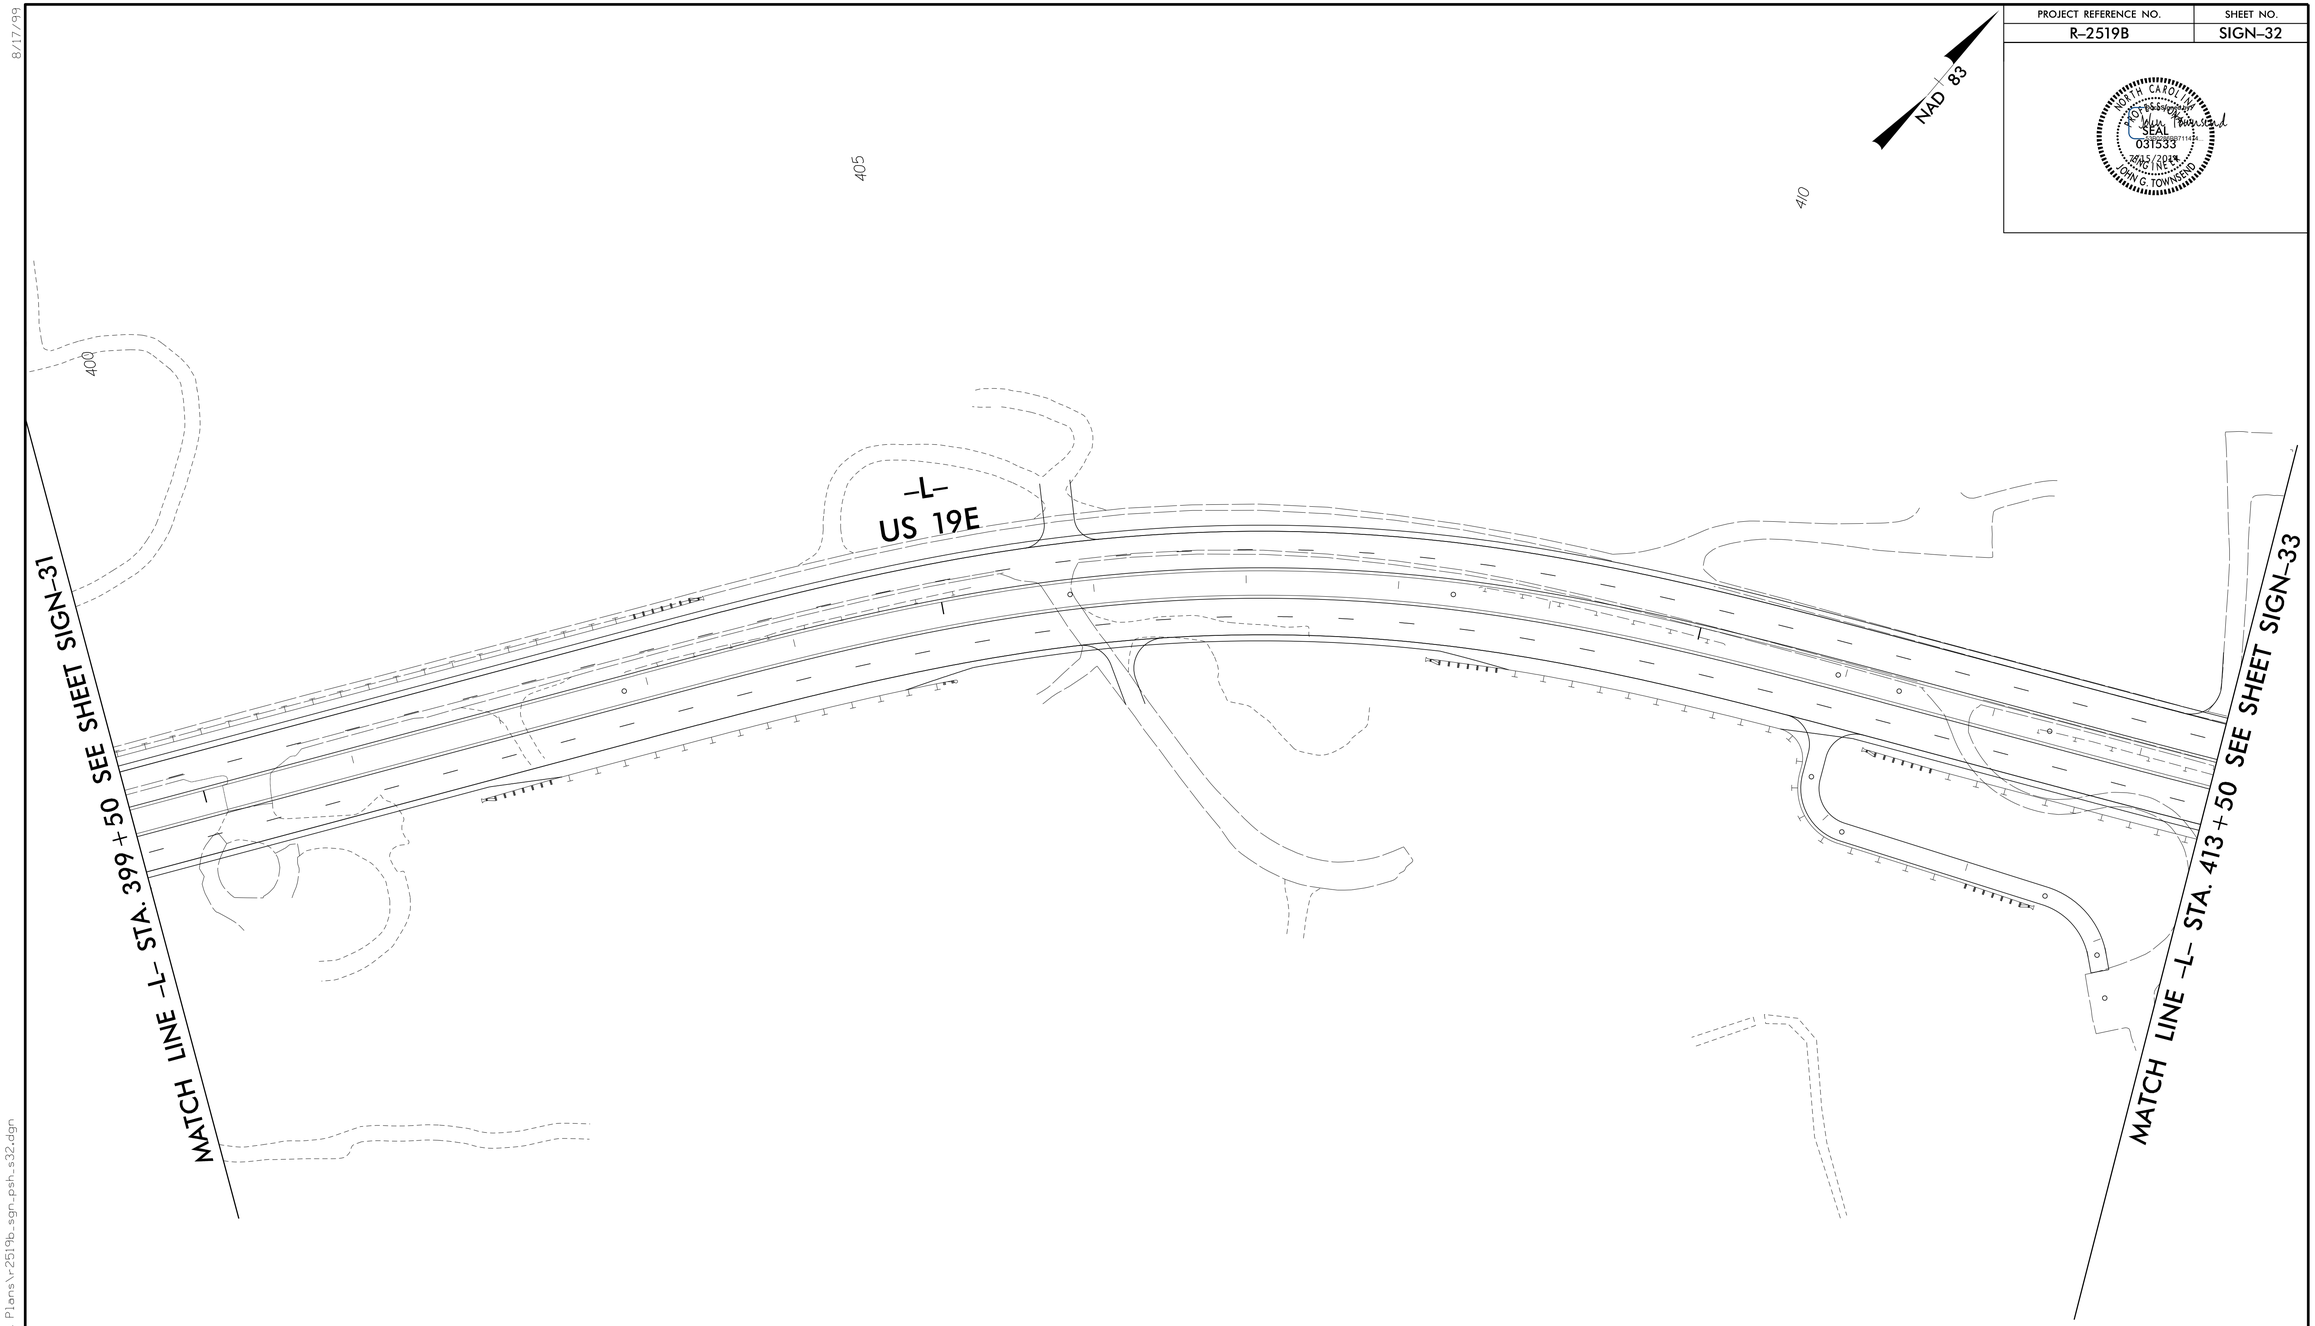

EXISTING AND PROPOSED SIGNS
-L- STA. 399+50 TO -L- STA. 413+50
US 19 E

8/17/99

7/14/2014
R:\Traffic\Signing\CADD\Signing Layout Plans\r2519b_sgn_psh_s32.dgn
user:walter.johnson