PROJECT REFERENCE NO.	SHEET NO.
R-2519B	UO-9

UTILITIES BY OTHERS

NOTE:
ALL PROPOSED UTILITY WORK SHOWN ON THIS SHEET WILL BE DONE BY OTHERS

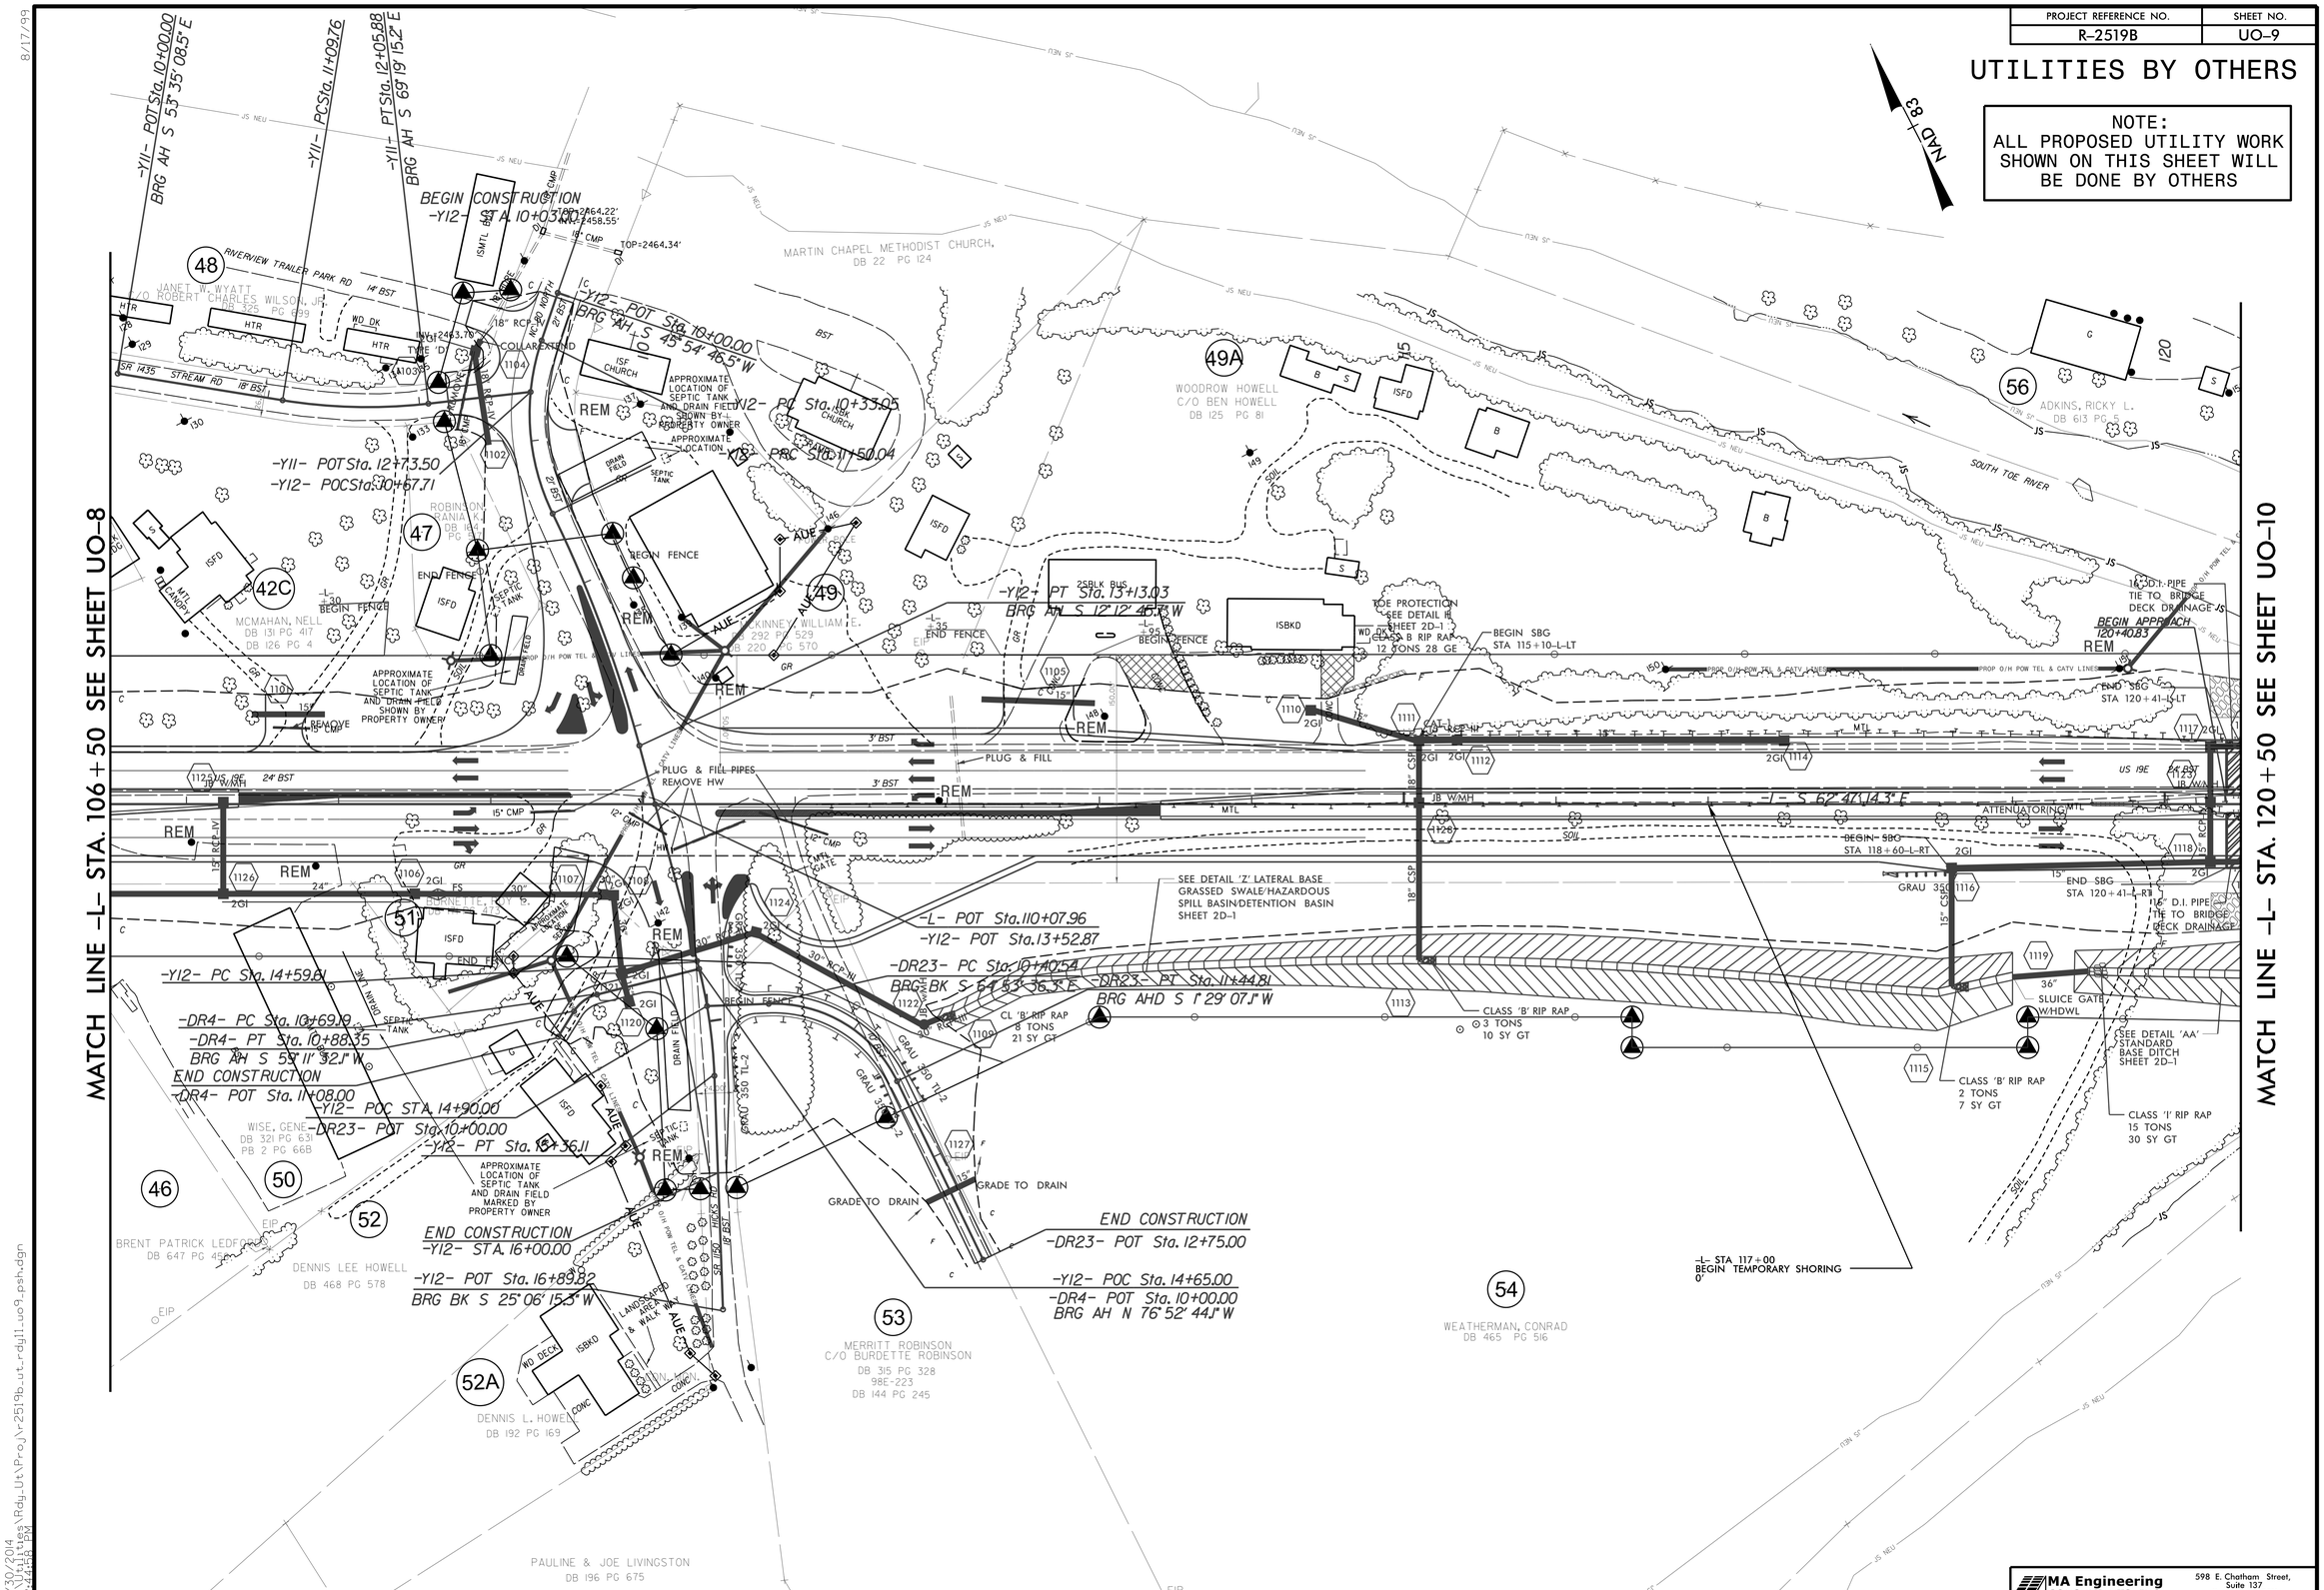

MA Engineering CONSULTANTS, INC.
598 E. Chatham Street, Suite 137
Cary, N.C. 27511

8/17/99

7/30/2014
R:\Utilities\Rdy_Ut\Proj\r2519b_ut_rdy11_uo9_psh.dgn
12:41:18 PM