PROJECT REFERENCE NO.	SHEET NO.
R-2519B	UO-12

UTILITIES BY OTHERS

NOTE:
ALL PROPOSED UTILITY WORK SHOWN ON THIS SHEET WILL BE DONE BY OTHERS

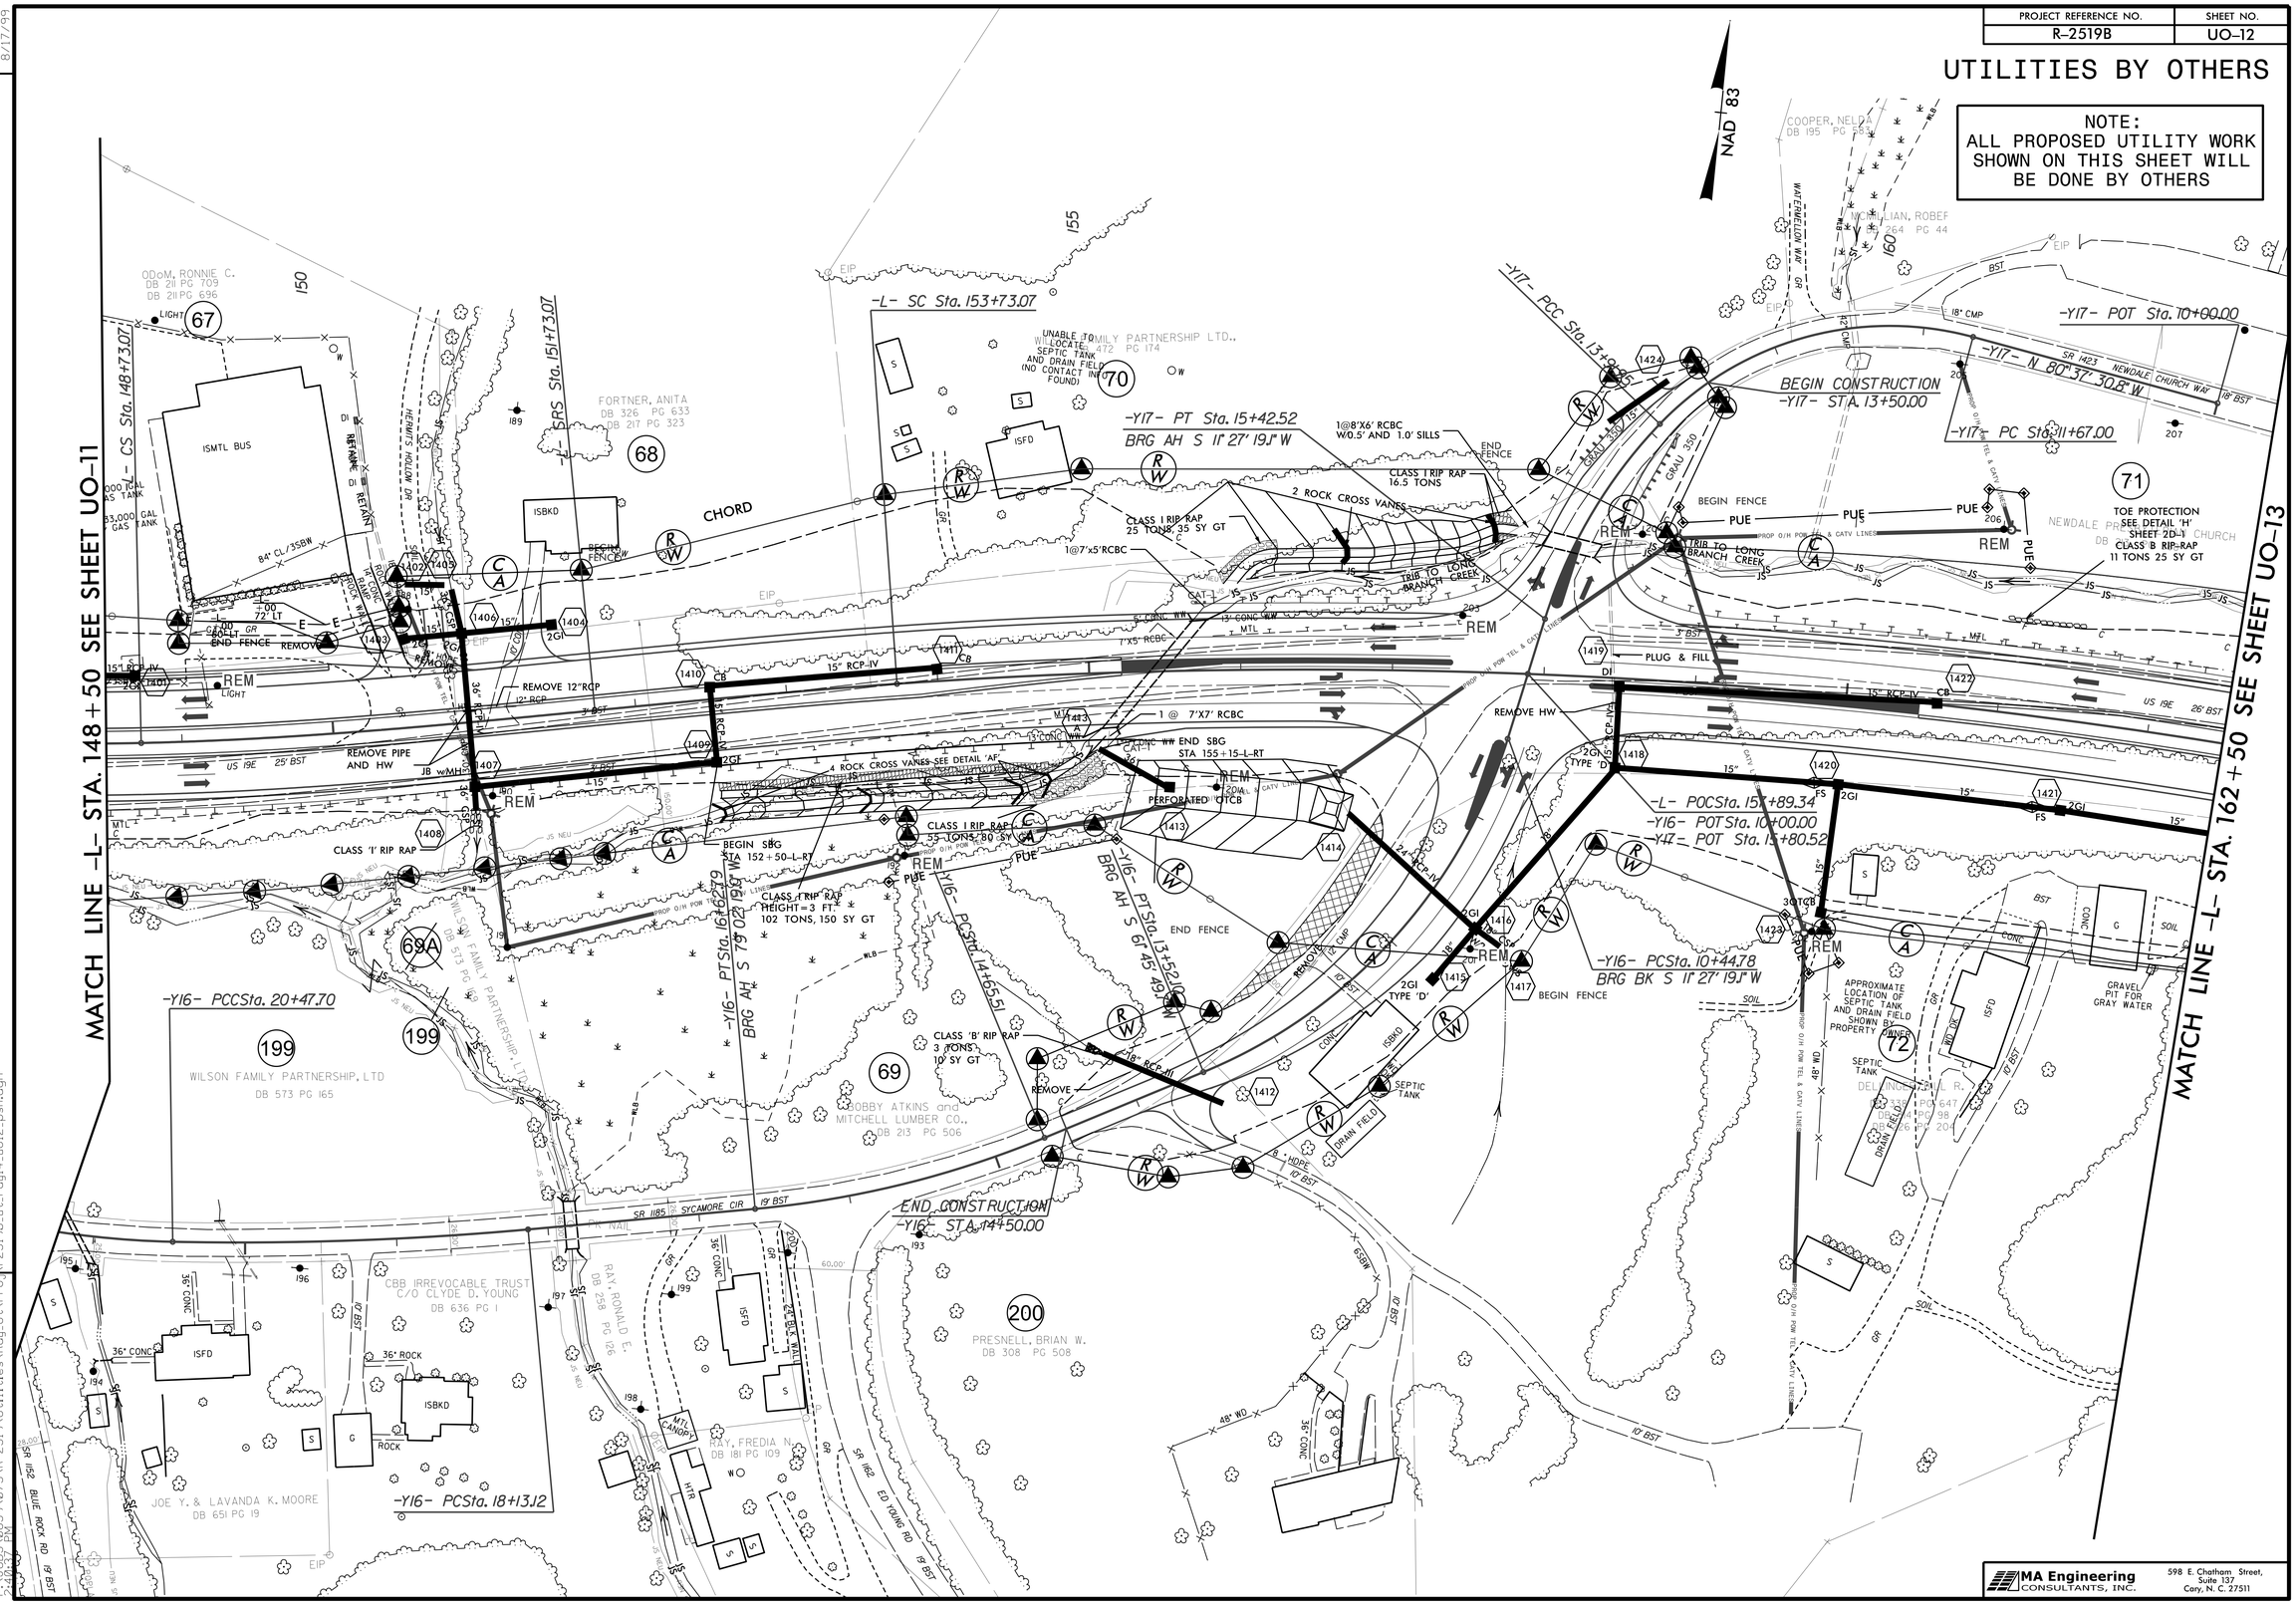

REVISIONS

8/17/99

7/31/2014
R:\0691\06691\075\R-2519\Utilities\Rdy_Ut\Proj_r2519b_ut_rdy14_uo12_psh.dgn
24.0.57 PM