PROJECT REFERENCE NO.	SHEET NO.
R-2519B	SIGN-16

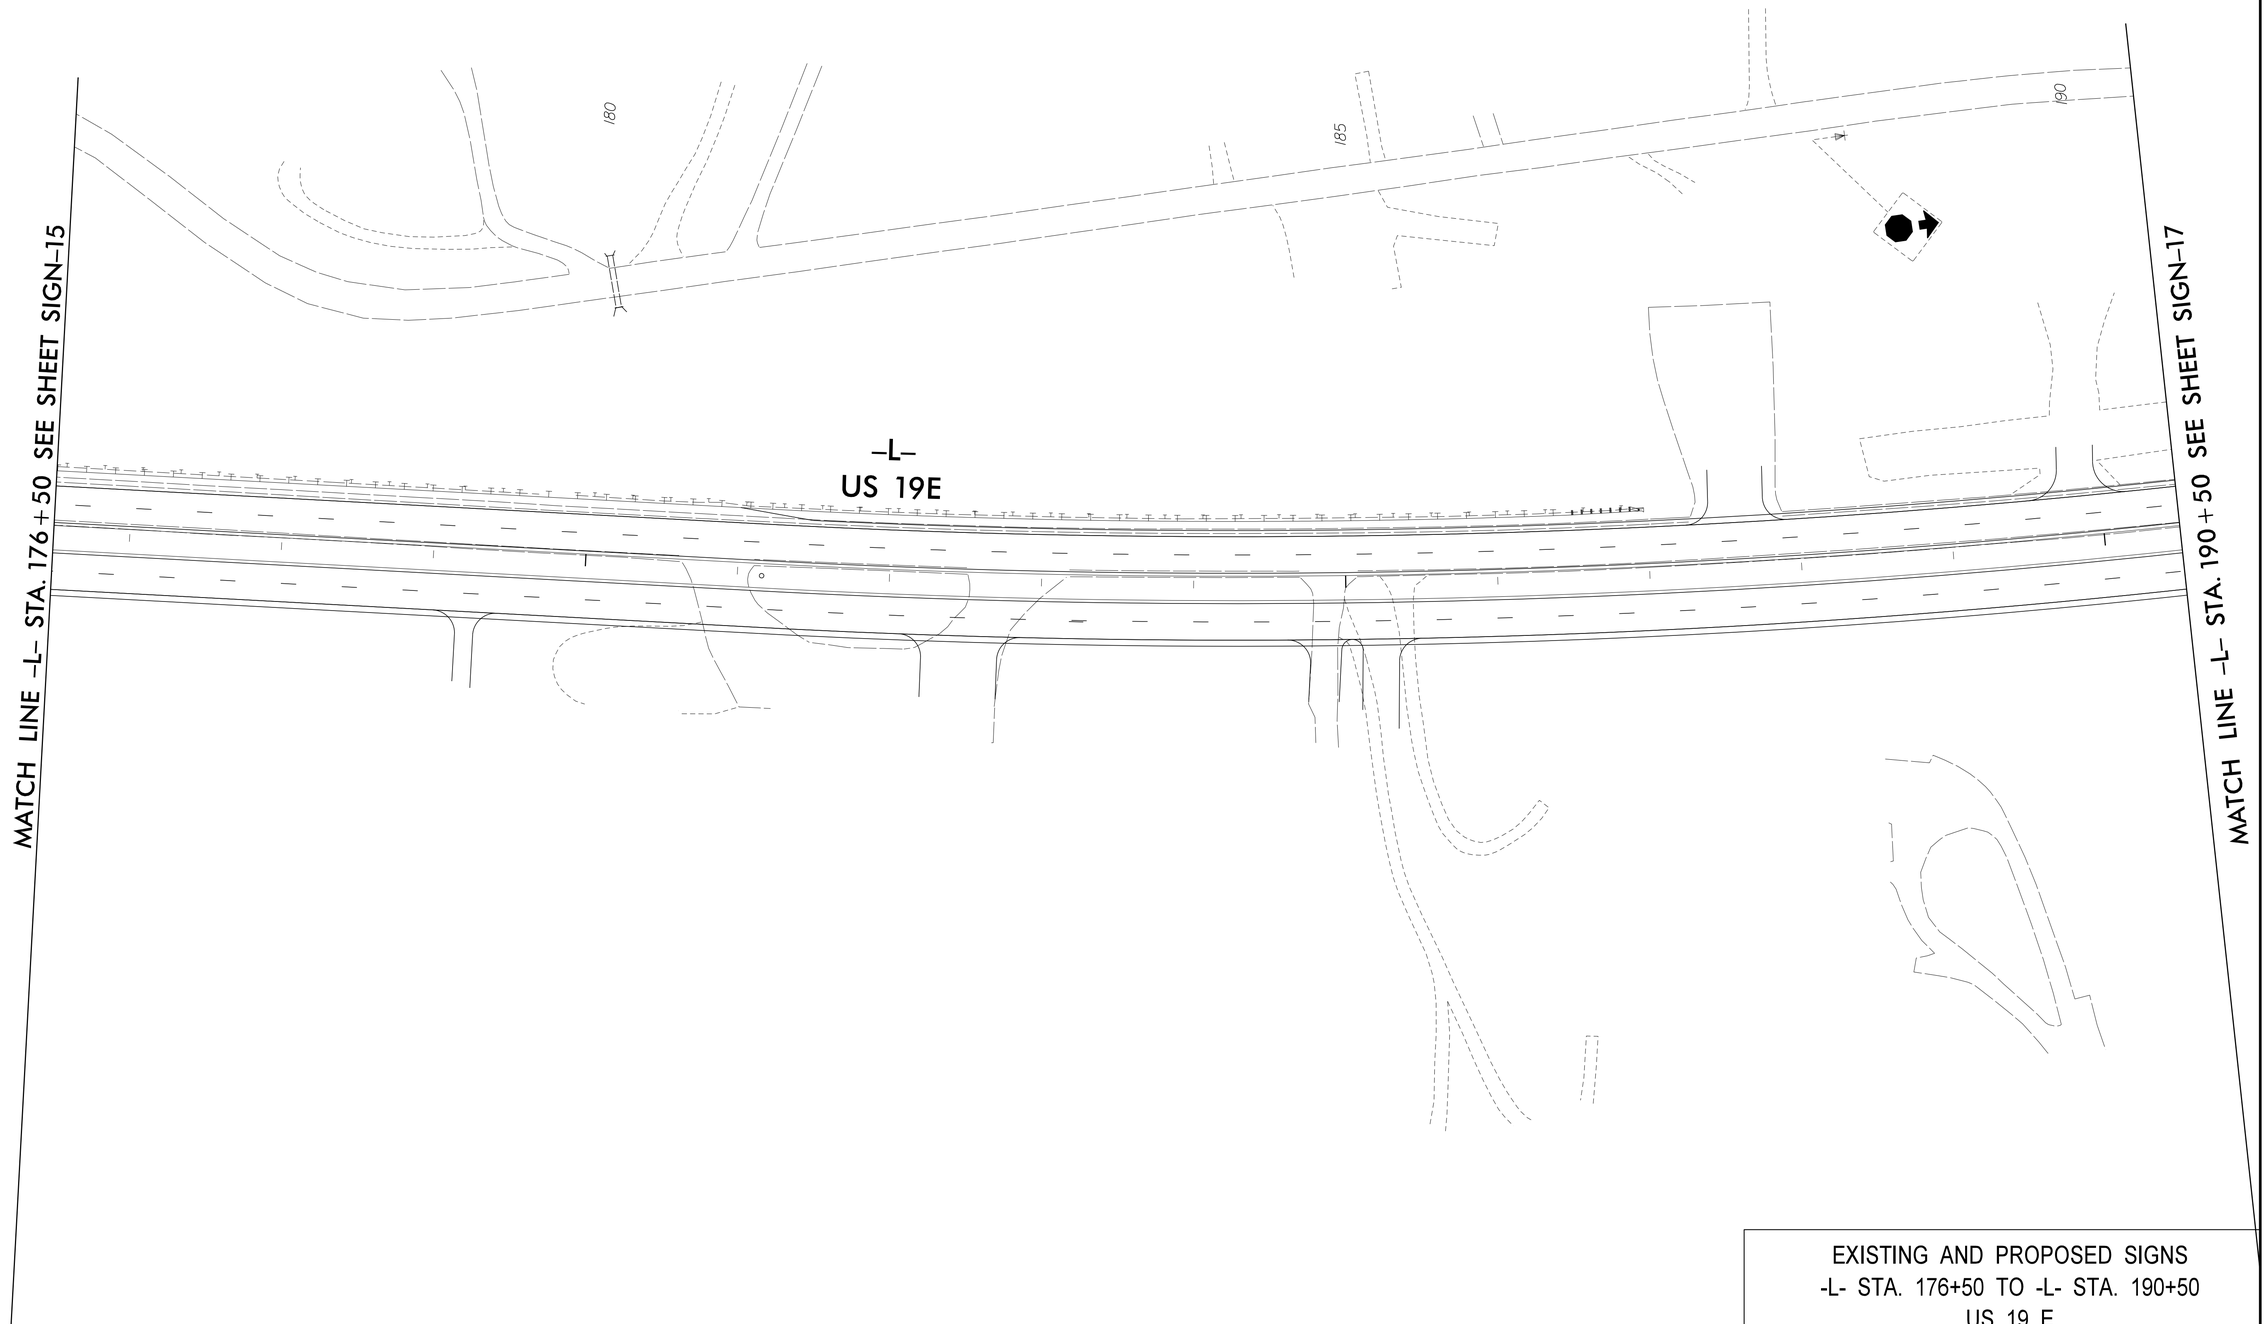

EXISTING AND PROPOSED SIGNS
-L- STA. 176+50 TO -L- STA. 190+50
US 19 E

8/17/99

7/14/2014
R:\Traffic\Signing\CADD\Signing Layout Plans\r2519b_sgn_psh_si6.dgn
User:walter.johnson