PROJECT REFERENCE NO.	SHEET NO.
R-2519B	UO-24

UTILITIES BY OTHERS

NOTE:
ALL PROPOSED UTILITY WORK SHOWN ON THIS SHEET WILL BE DONE BY OTHERS

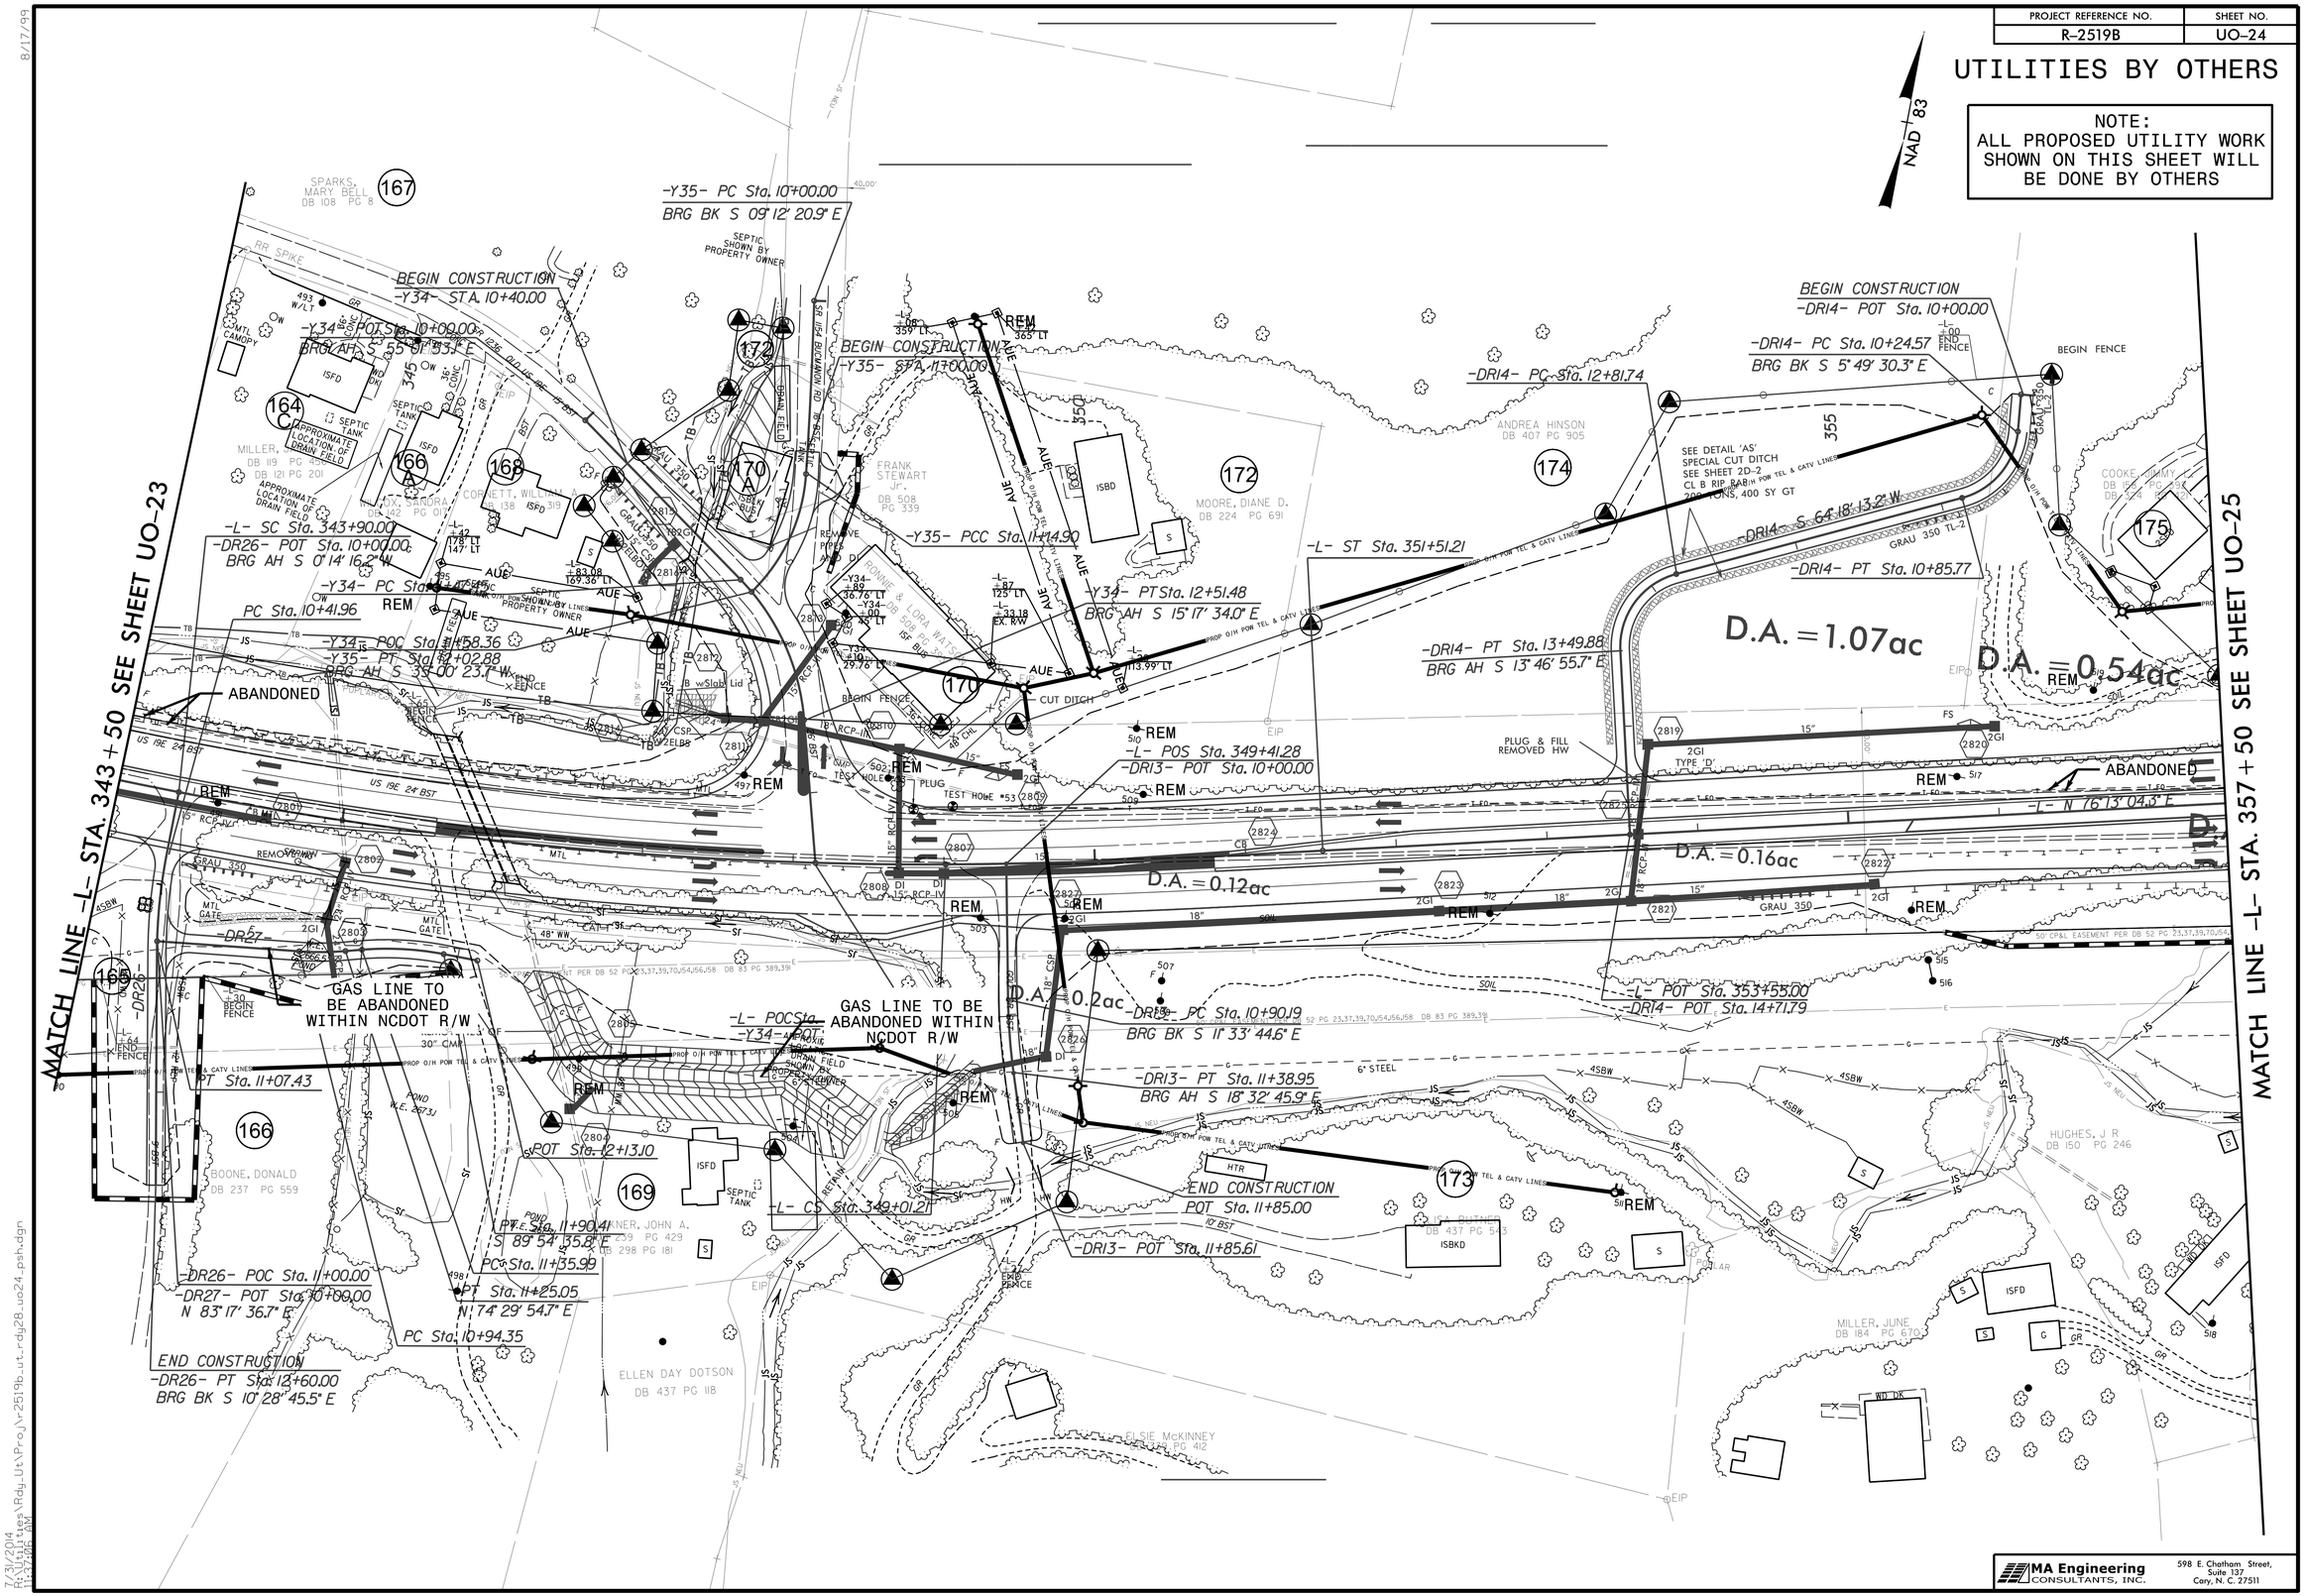

MA Engineering CONSULTANTS, INC.
598 E. Chatham Street, Suite 137
Cary, N. C. 27511

8/17/99

7/31/2014
R:\Roadway\Sites\Rdy_Utl\Proj\r2519b_utl_rdy28_uo24_psh.dgn
11:37:09 AM