PROJECT REFERENCE NO.	SHEET NO.
R-2519B	SIGN-12

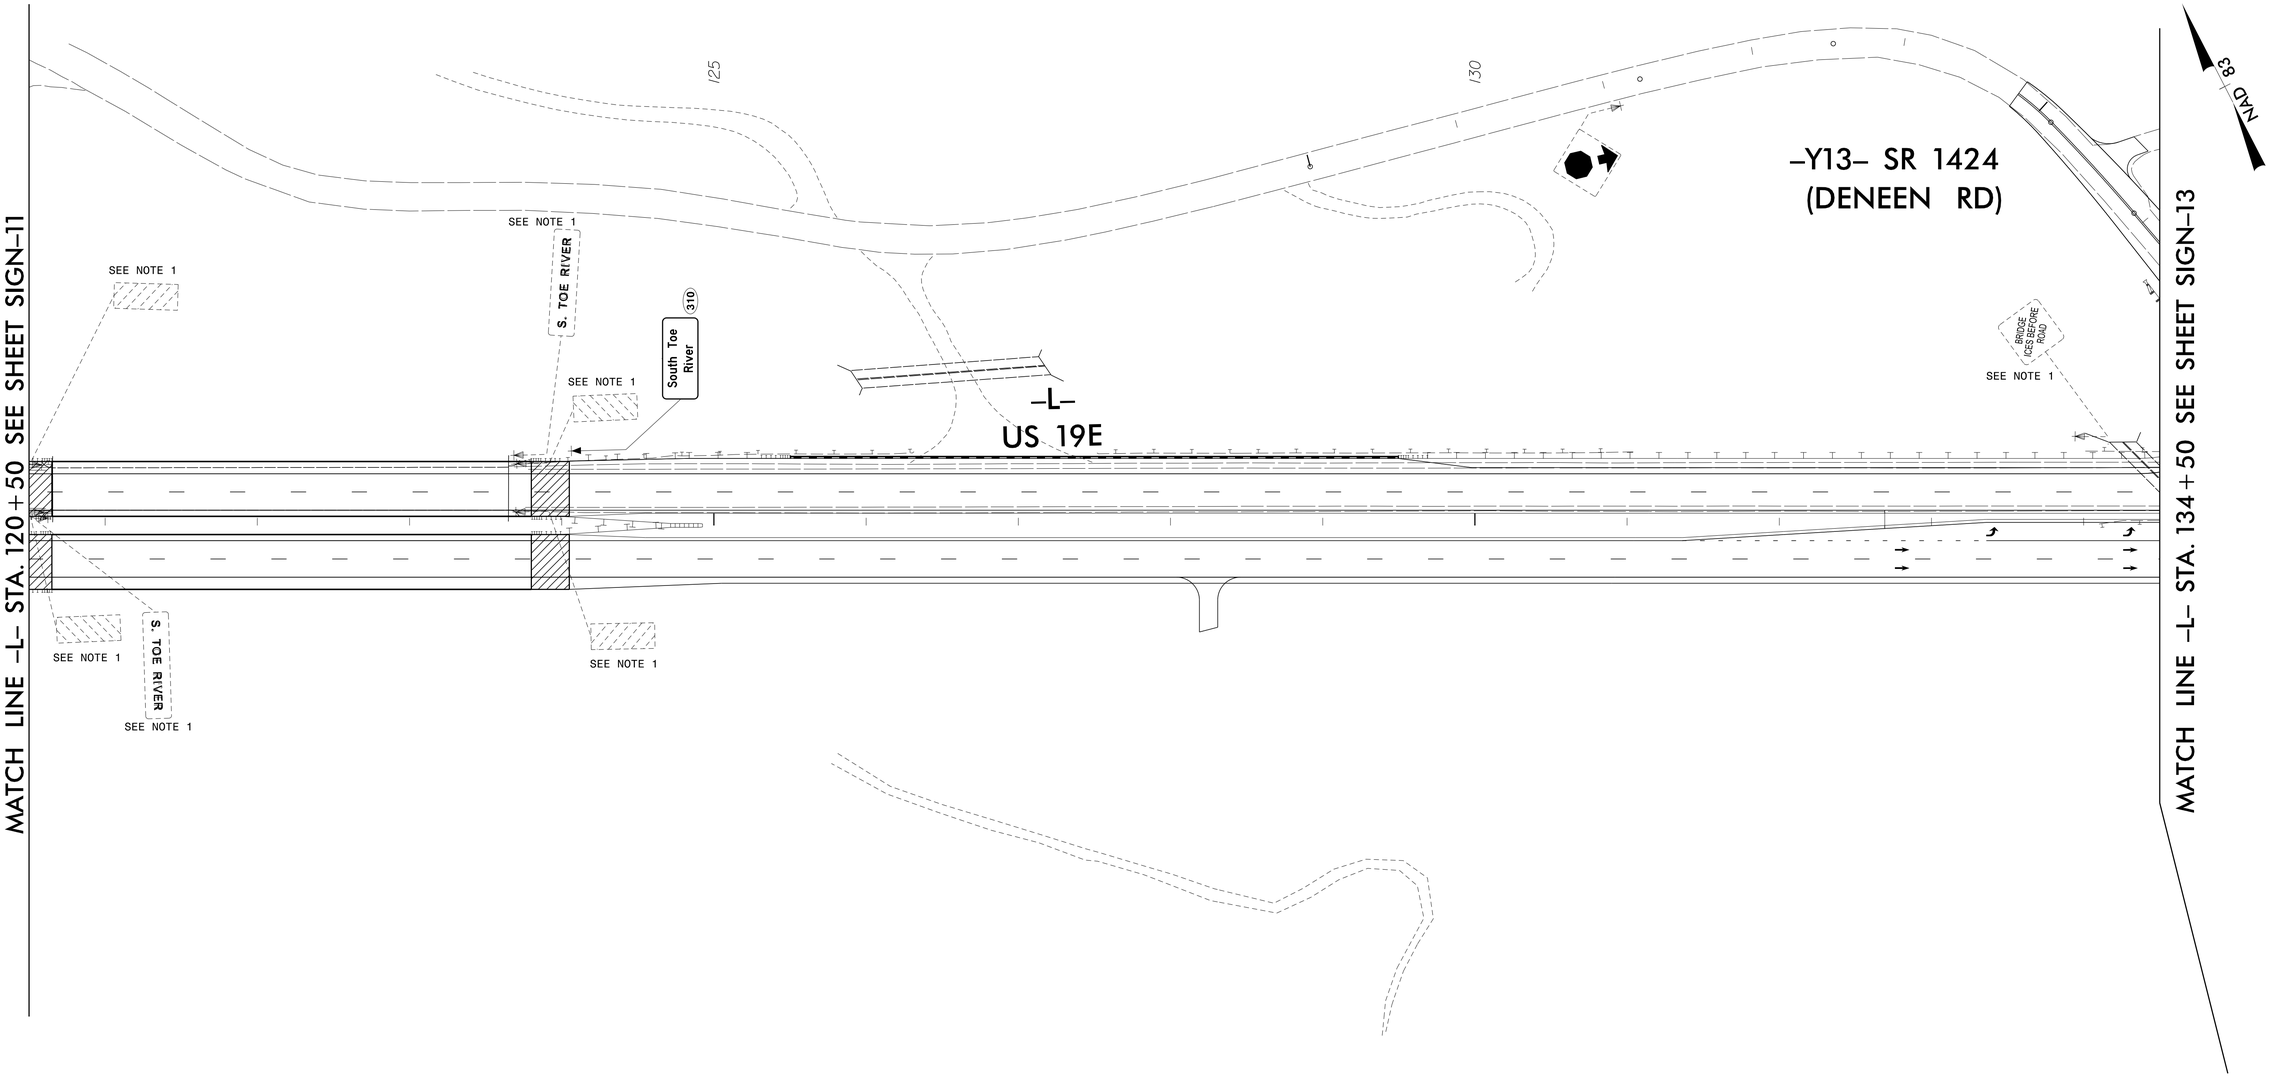

EXISTING AND PROPOSED SIGNS
-L- STA. 120+50 TO -L- STA. 134+50
US 19 E

8/17/99

7/14/2014
R:\Traffic\Signing\CADD\Signing Layout Plans\r2519b_sgn_psh_s12.dgn
jsenwater johnson