8/17/99

PROJECT REFERENCE NO.	SHEET NO.
R-2519B	SIGN-7

NORTH CAROLINA PROFESSIONAL SEAL 031533 ENGINEER 12/05/2014 JOHN G. TOWNSEND

NAD 83

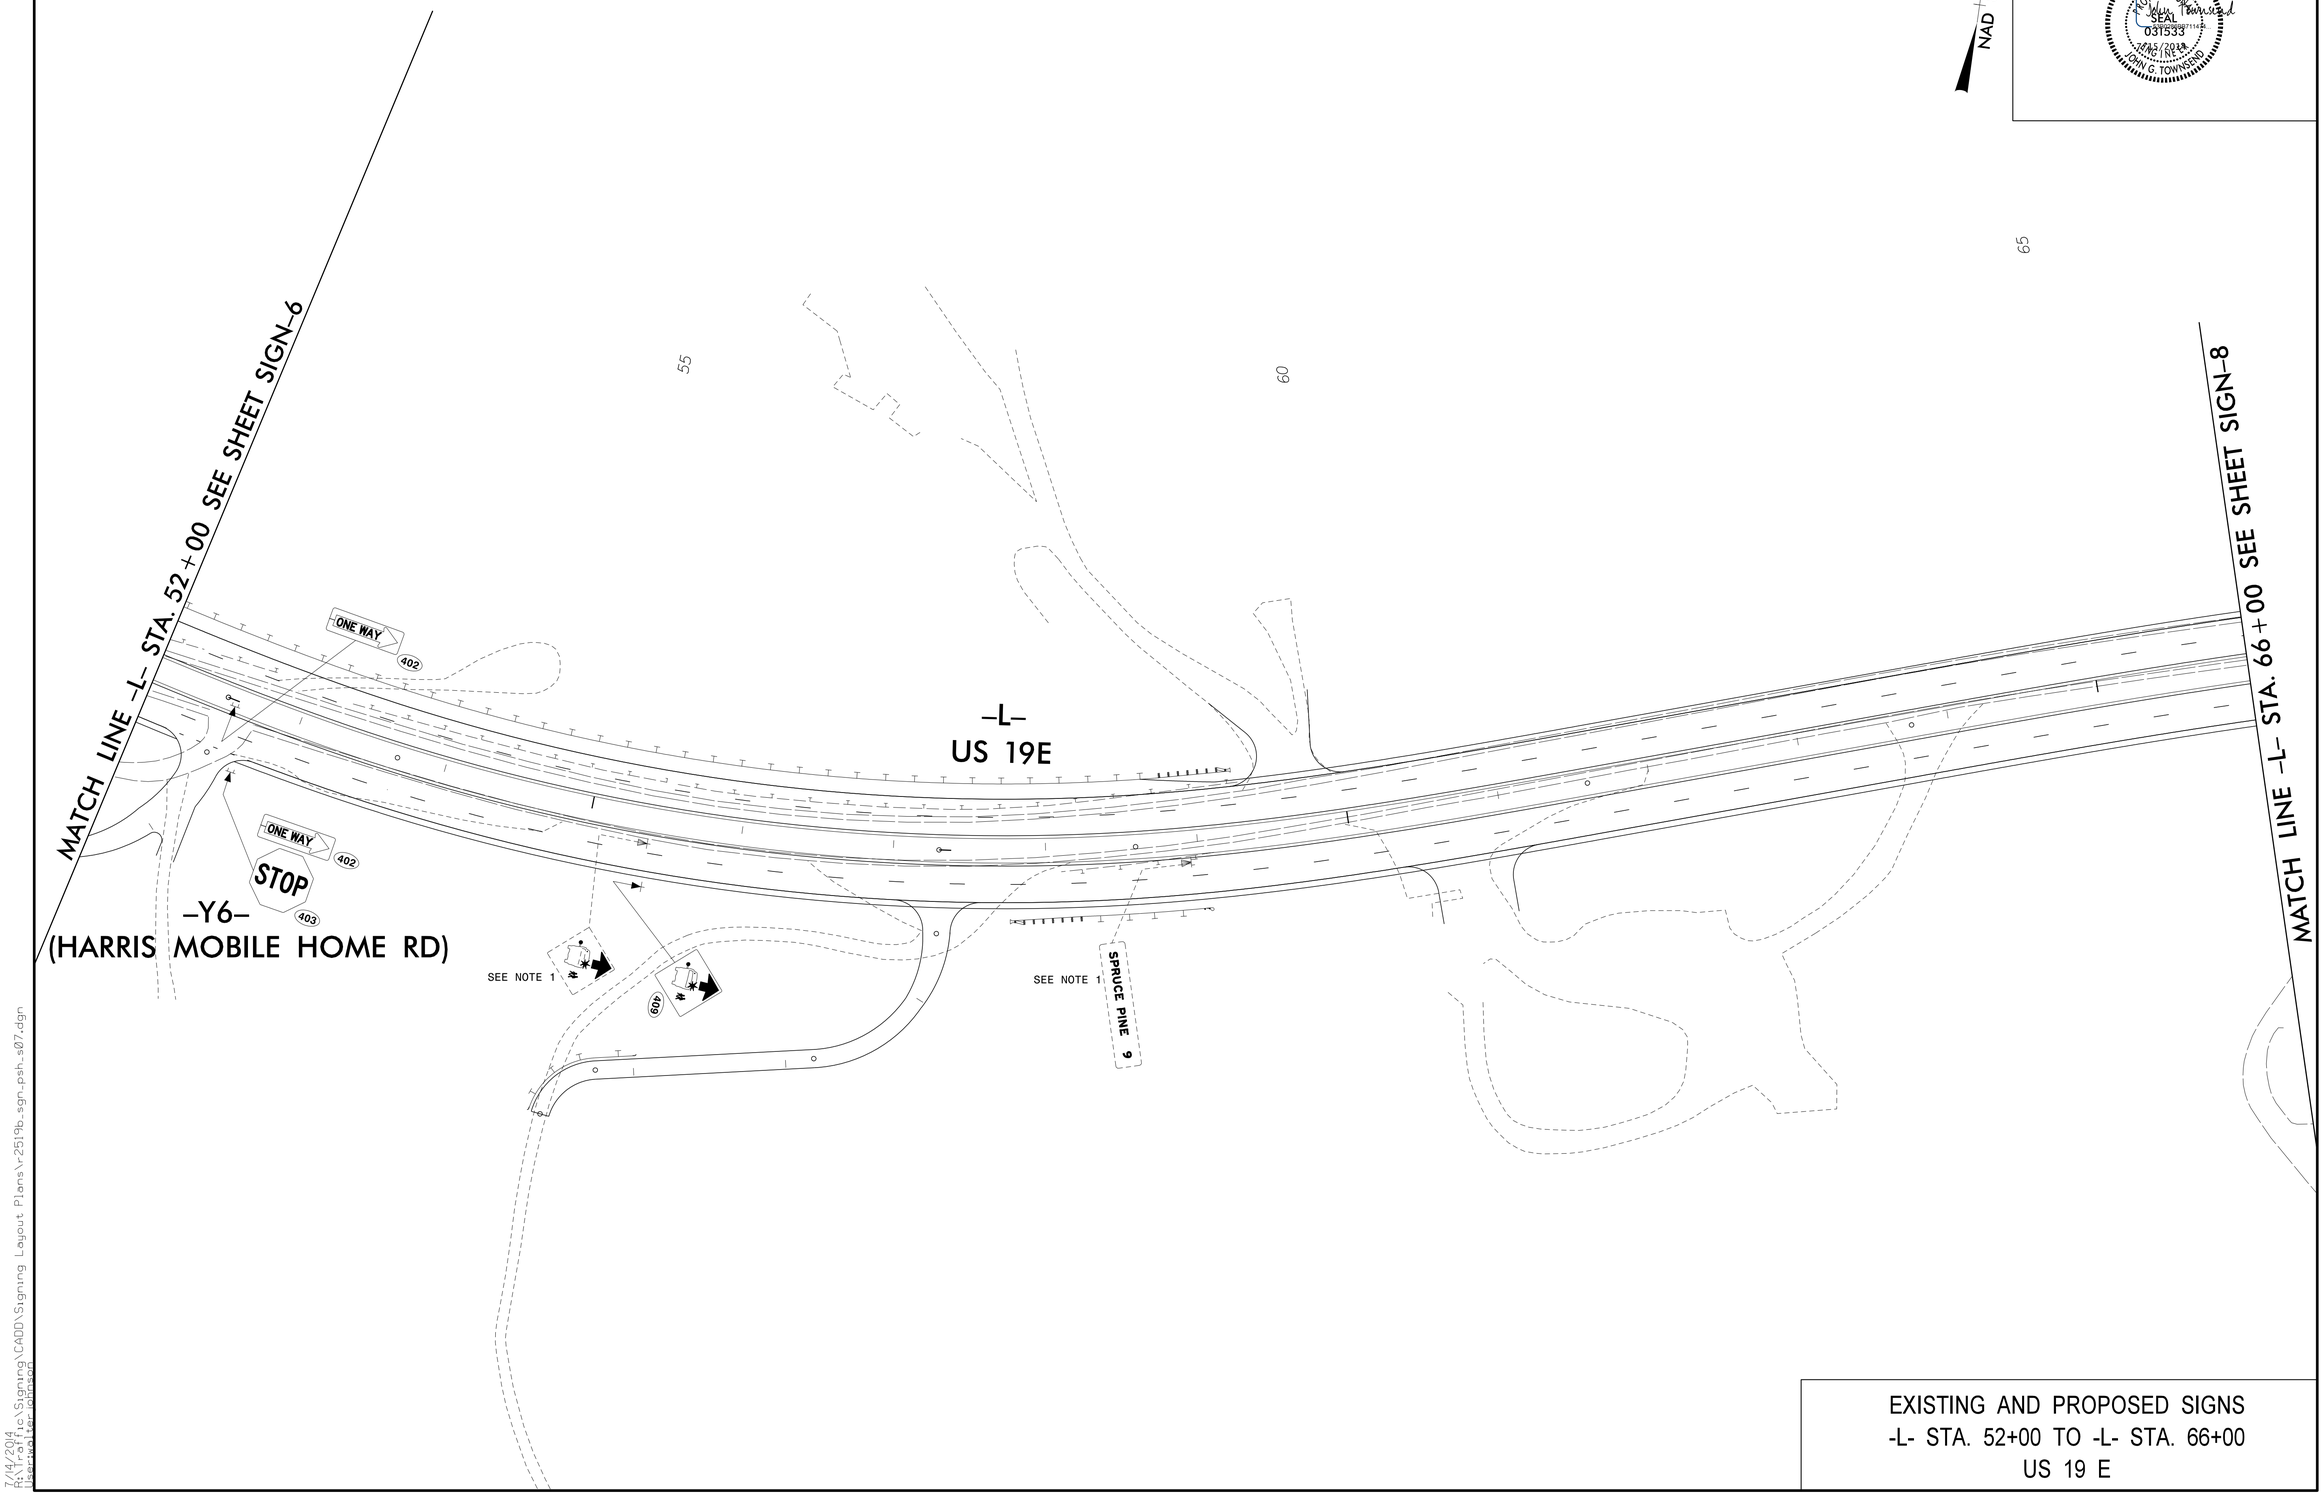

EXISTING AND PROPOSED SIGNS
-L- STA. 52+00 TO -L- STA. 66+00
US 19 E

7/14/2014
R:\Traffic\Signing\CADD\Signing Layout Plans\r2519b_sgn_psh_s07.dgn
User:wolfer johnson