PROJECT REFERENCE NO.	SHEET NO.
R-2519B	SIGN-5

NAD 83

NORTH CAROLINA PROFESSIONAL SEAL 031533 ENGINEER JOHN G. TOWNSEND

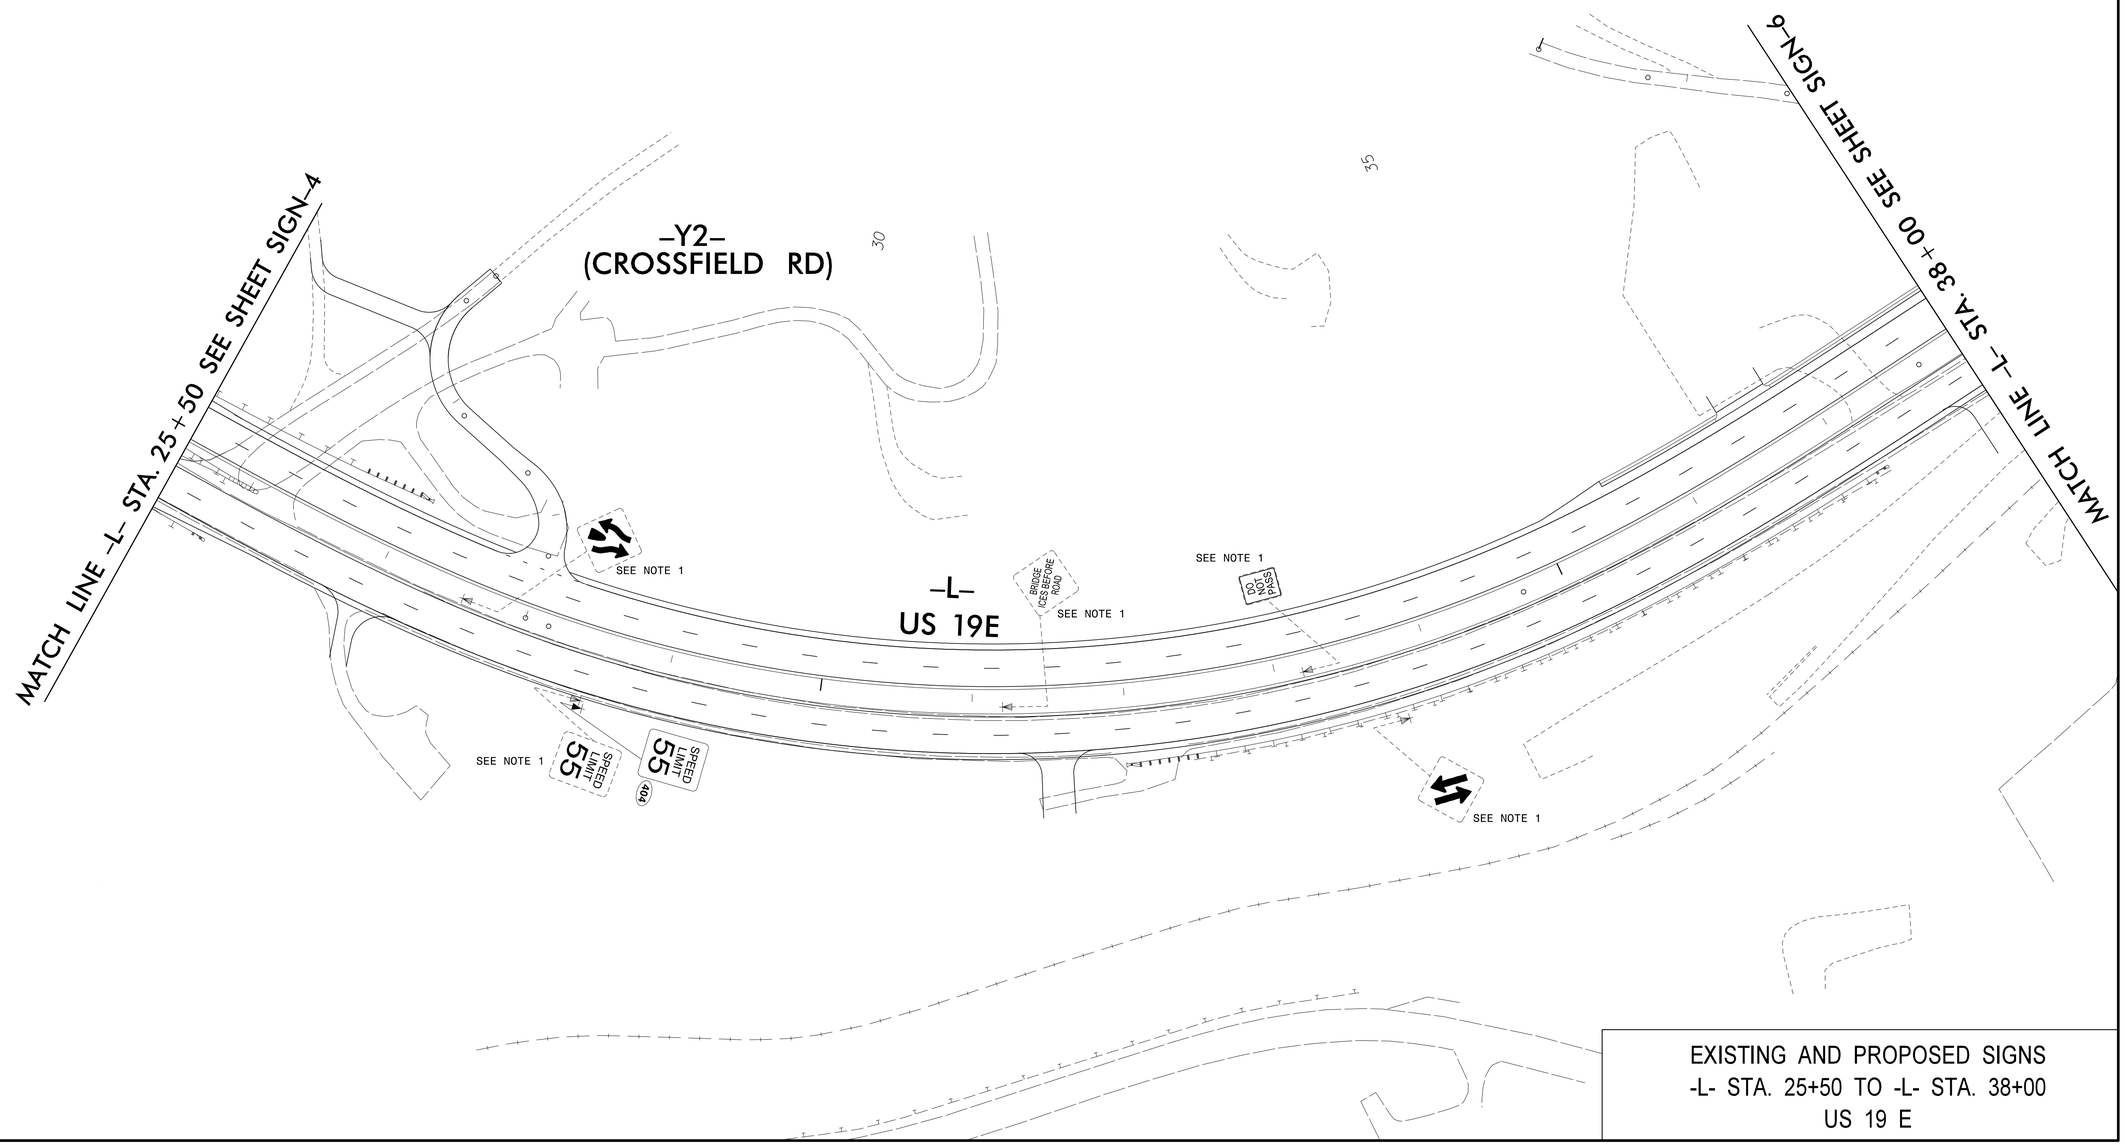

EXISTING AND PROPOSED SIGNS
-L- STA. 25+50 TO -L- STA. 38+00
US 19 E

8/17/99

7/14/2014
R:\Traffic\Signing\CADD\Signing Layout Plans\r2519b_sgn_psh_s05.dgn
jsmith@ncdot.gov