PROJECT REFERENCE NO.	SHEET NO.
R-2519B	UO-19

UTILITIES BY OTHERS

NOTE:
ALL PROPOSED UTILITY WORK SHOWN ON THIS SHEET WILL BE DONE BY OTHERS

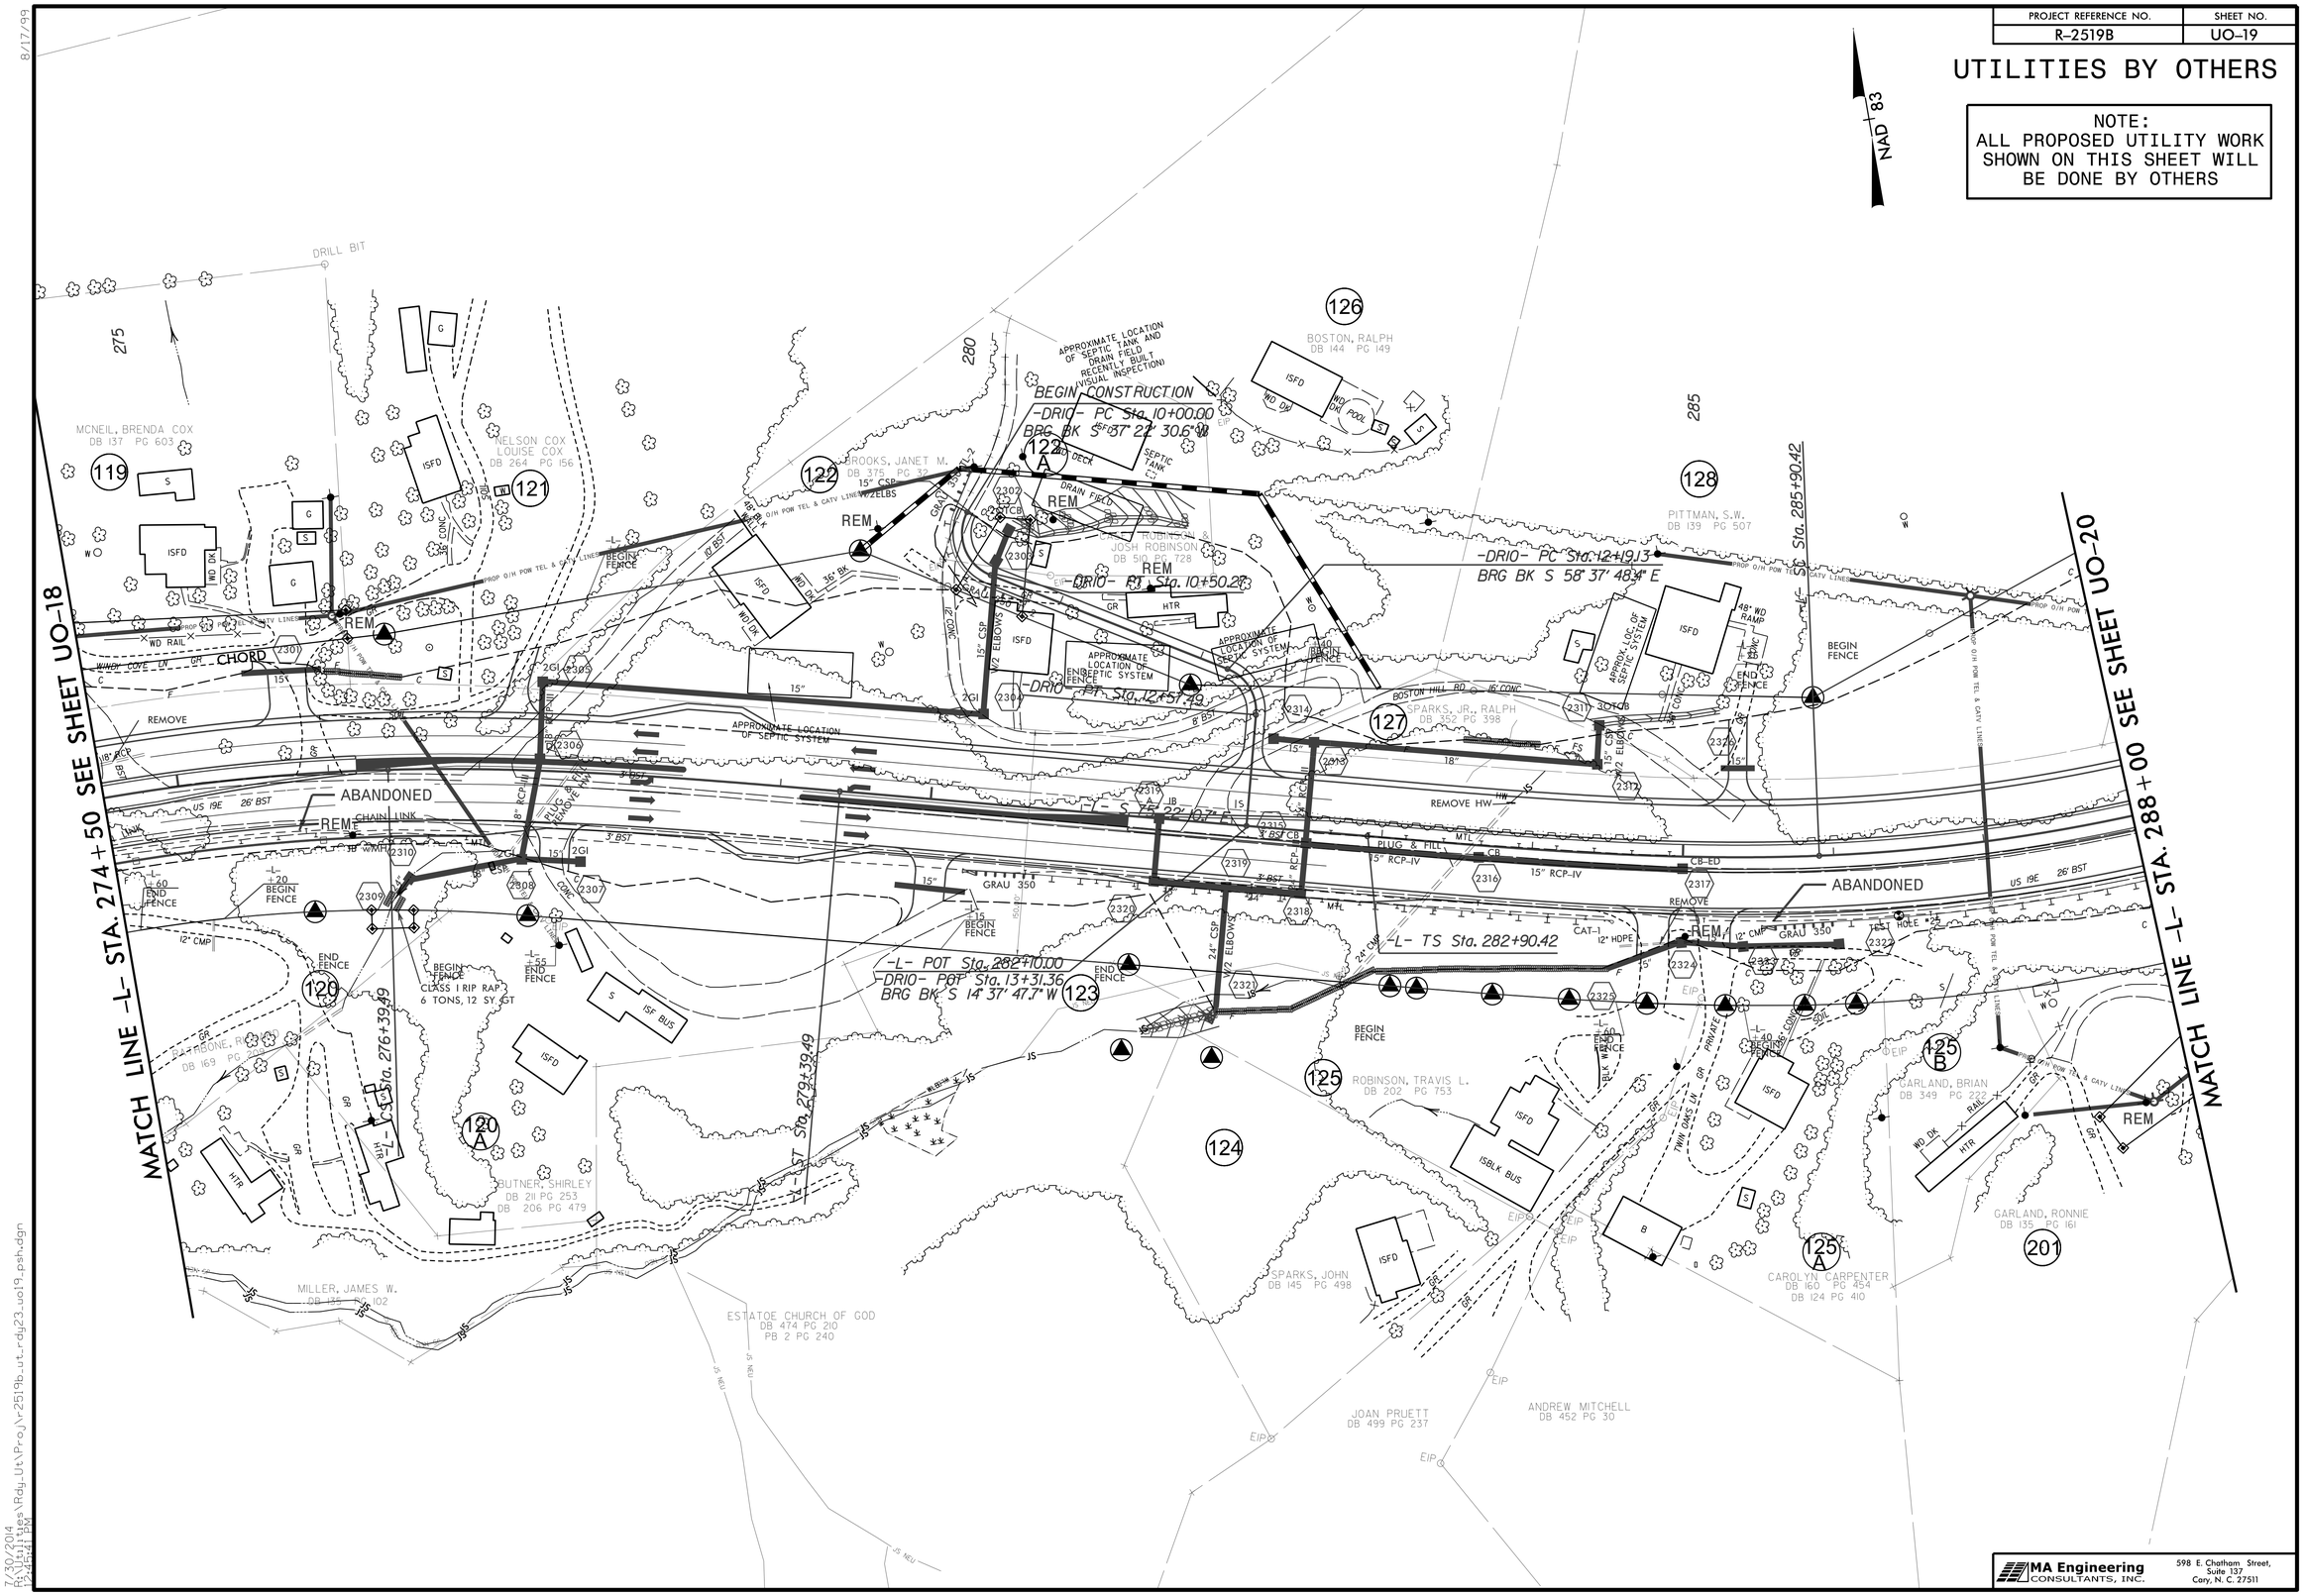

8/17/99
7/30/2014
R:\2519b_uts_Rdy_Uts\Proj\r2519b_uts_rdy23_uo19_psh.dgn
12:46:41 PM