PROJECT REFERENCE NO.	SHEET NO.
R-2519B	SIGN-34

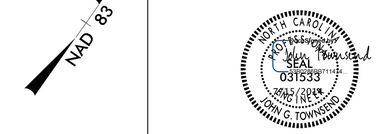

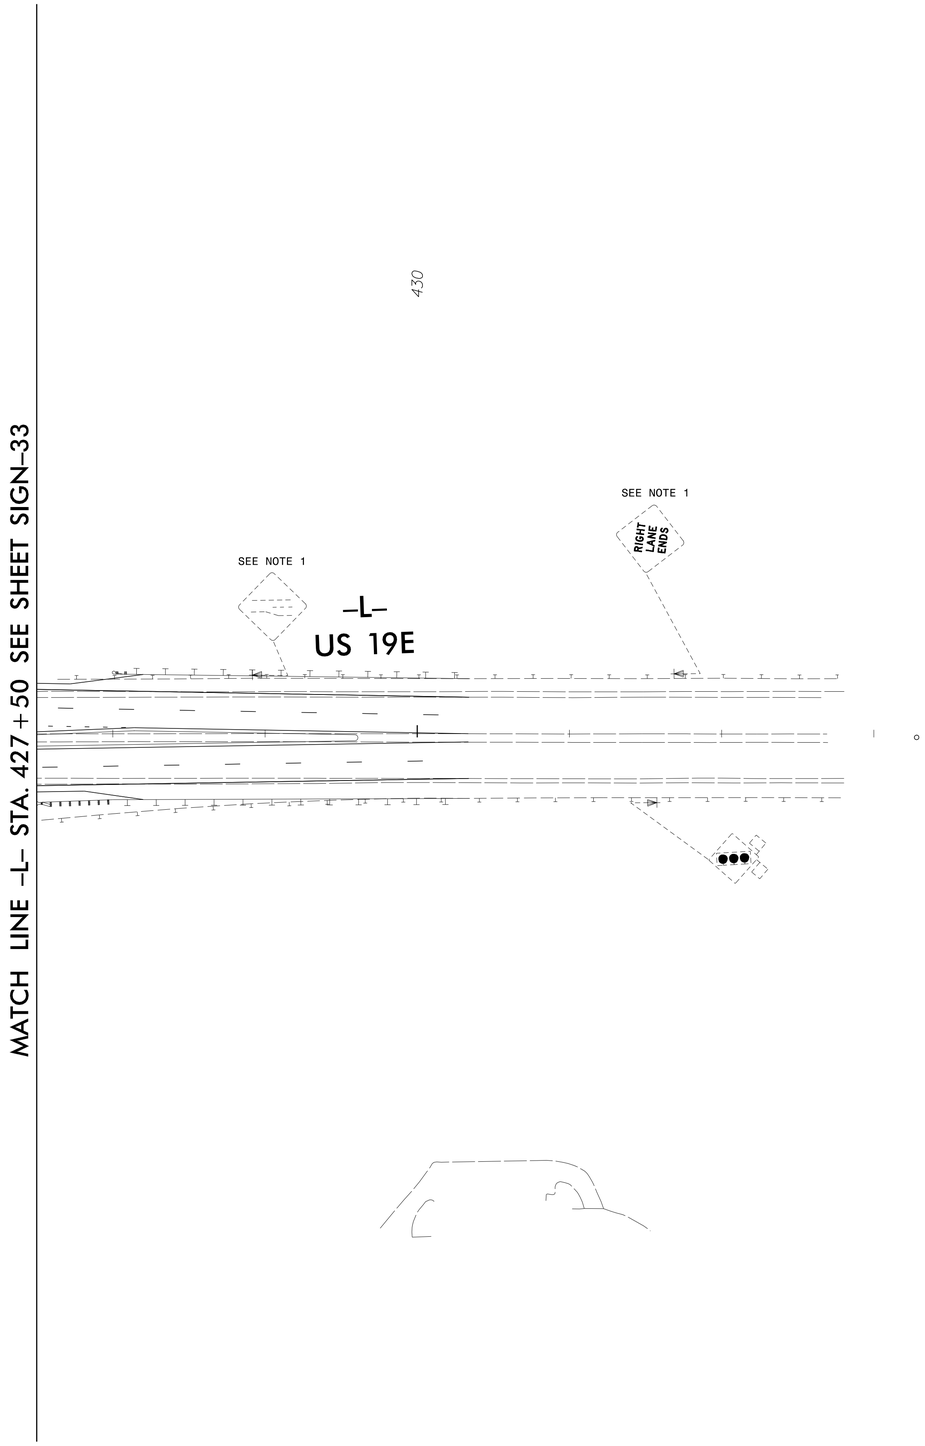

EXISTING AND PROPOSED SIGNS
-L- STA. 427+50 TO END PROJECT
US 19 E

8/17/99

7/14/2014
R:\Traffic\Signing\CADD\Signing Layout Plans\r2519b_sgn_psh_s34.dgn
jsewalter johnson