PROJECT REFERENCE NO.	SHEET NO.
R-2519B	UO-5

UTILITIES BY OTHERS

NOTE:
ALL PROPOSED UTILITY WORK SHOWN ON THIS SHEET WILL BE DONE BY OTHERS

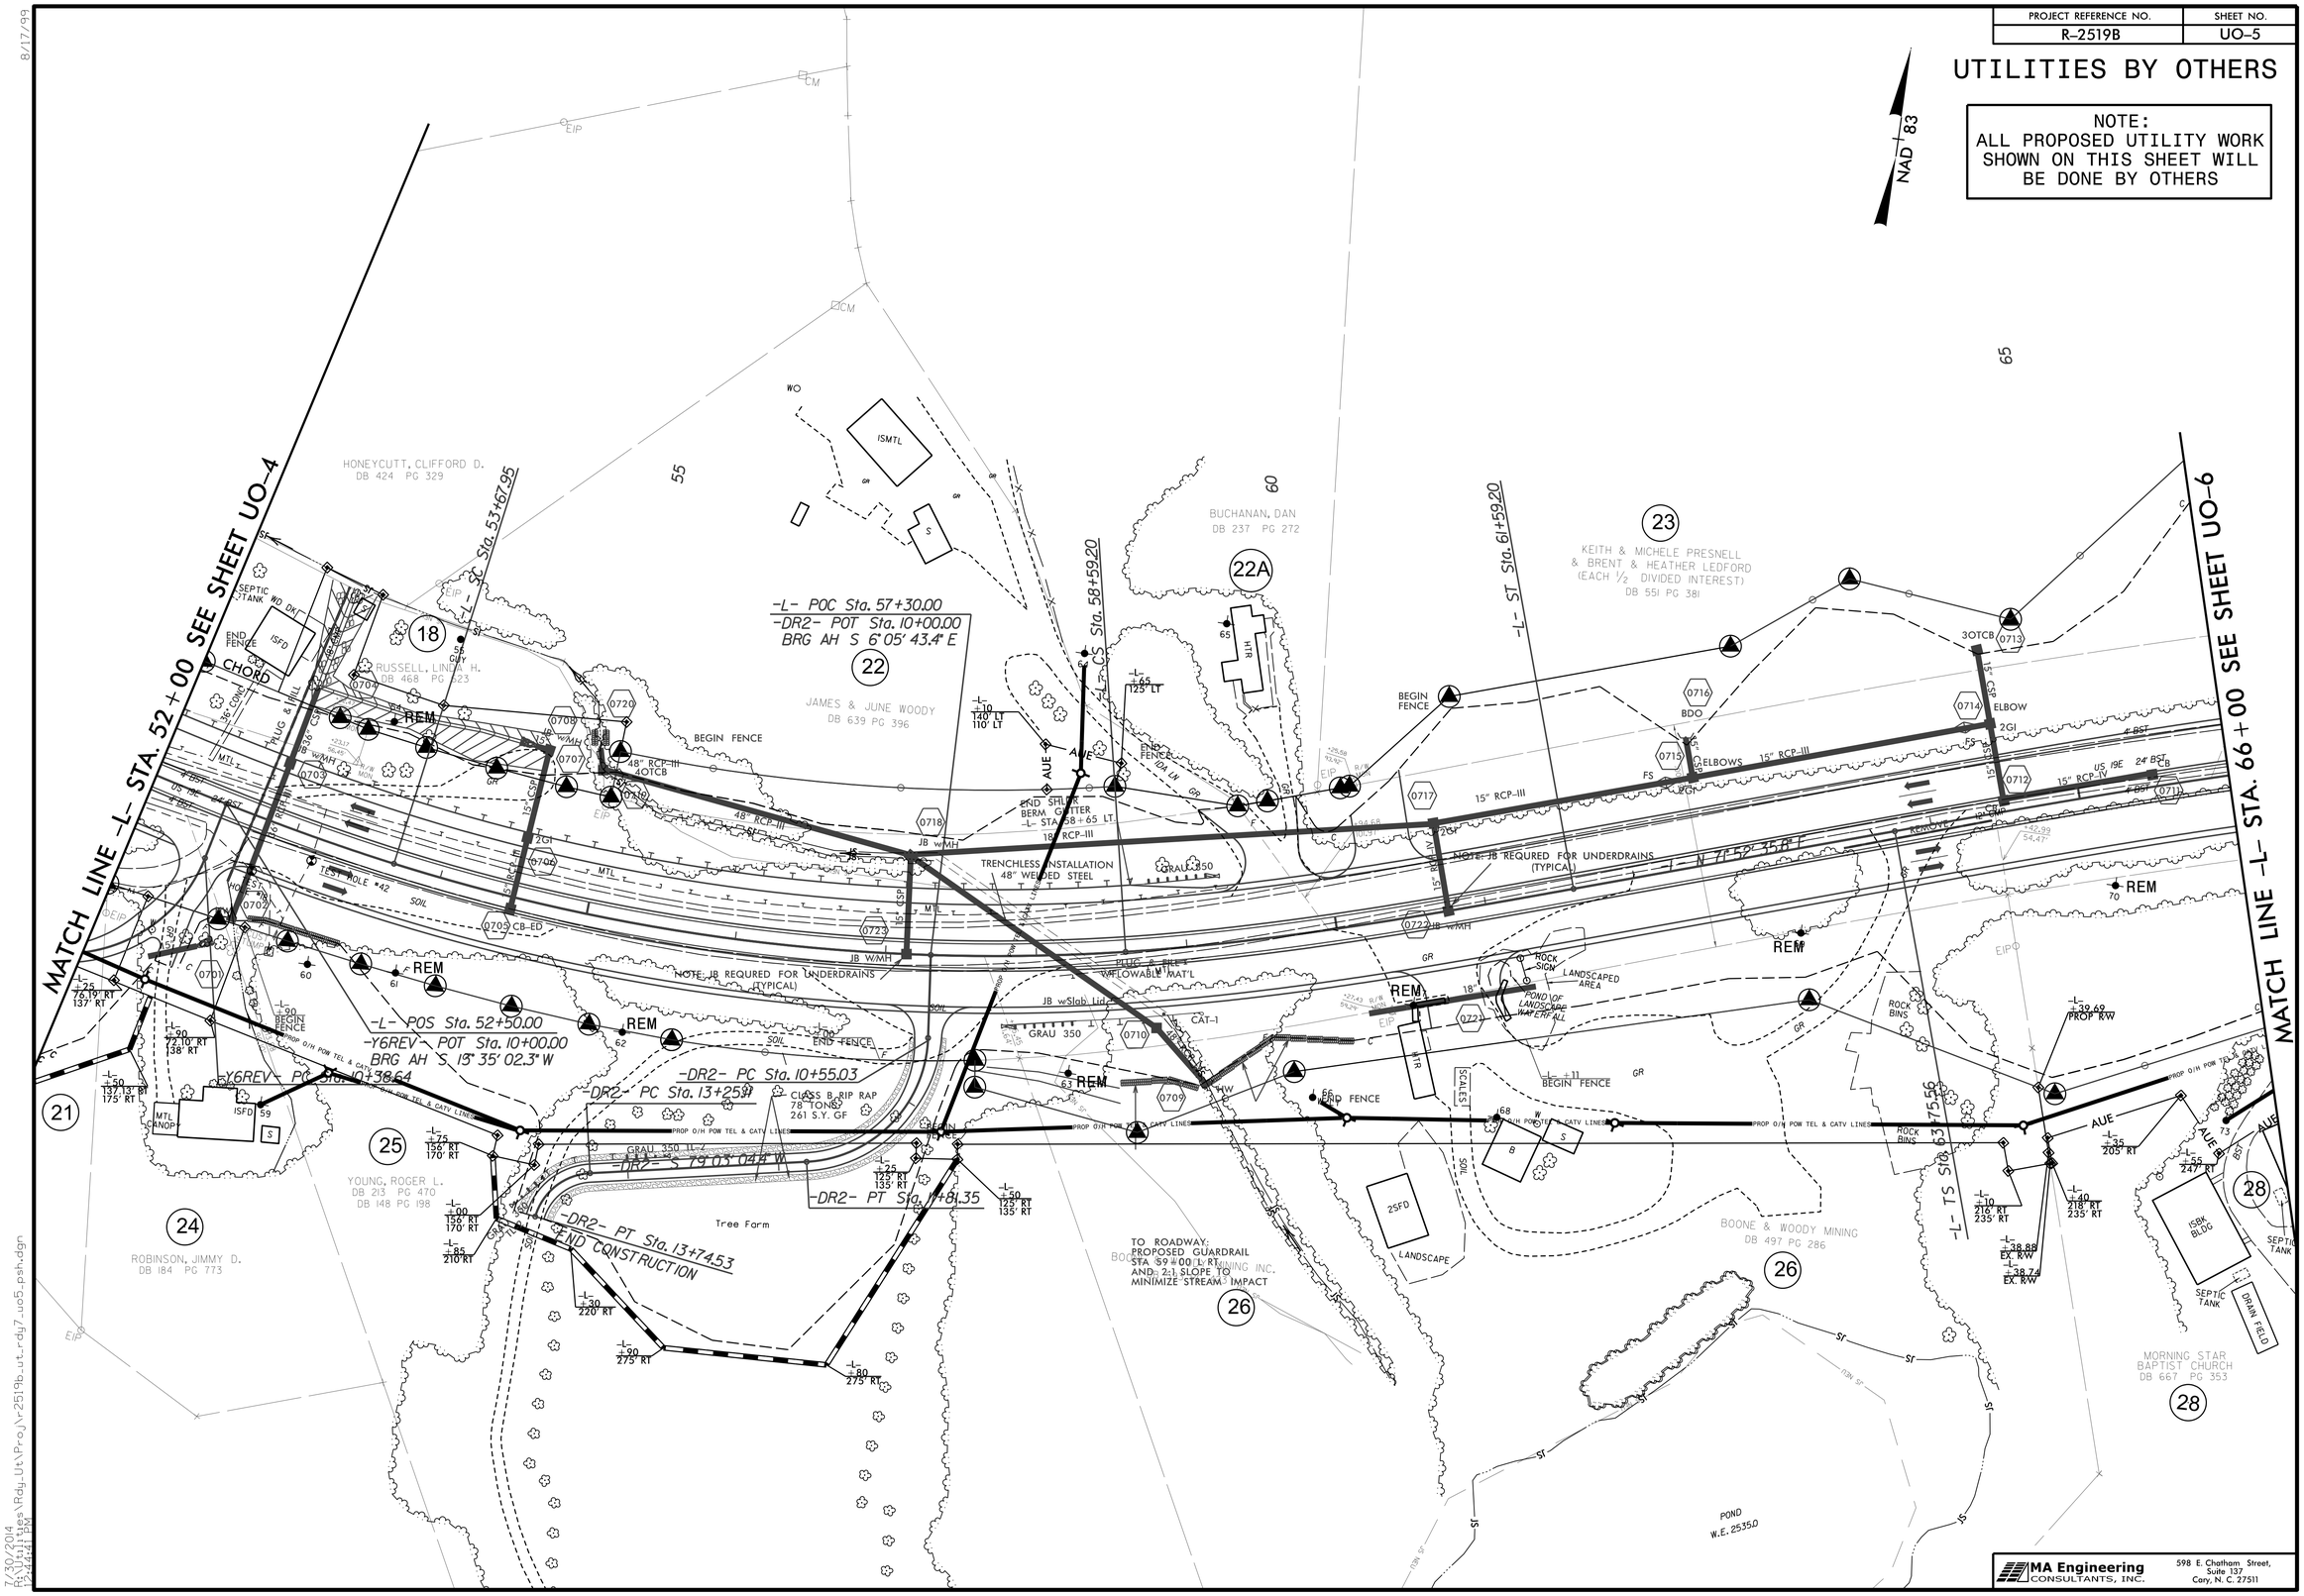

8/17/99

7/30/2014
R:\30\2014
12:41:41 PM