PROJECT REFERENCE NO.	SHEET NO.
R-2519B	SIGN-10

NORTH CAROLINA PROFESSIONAL SEAL 031533 ENGINEER JOHN G. TOWNSEND 7/8/2014

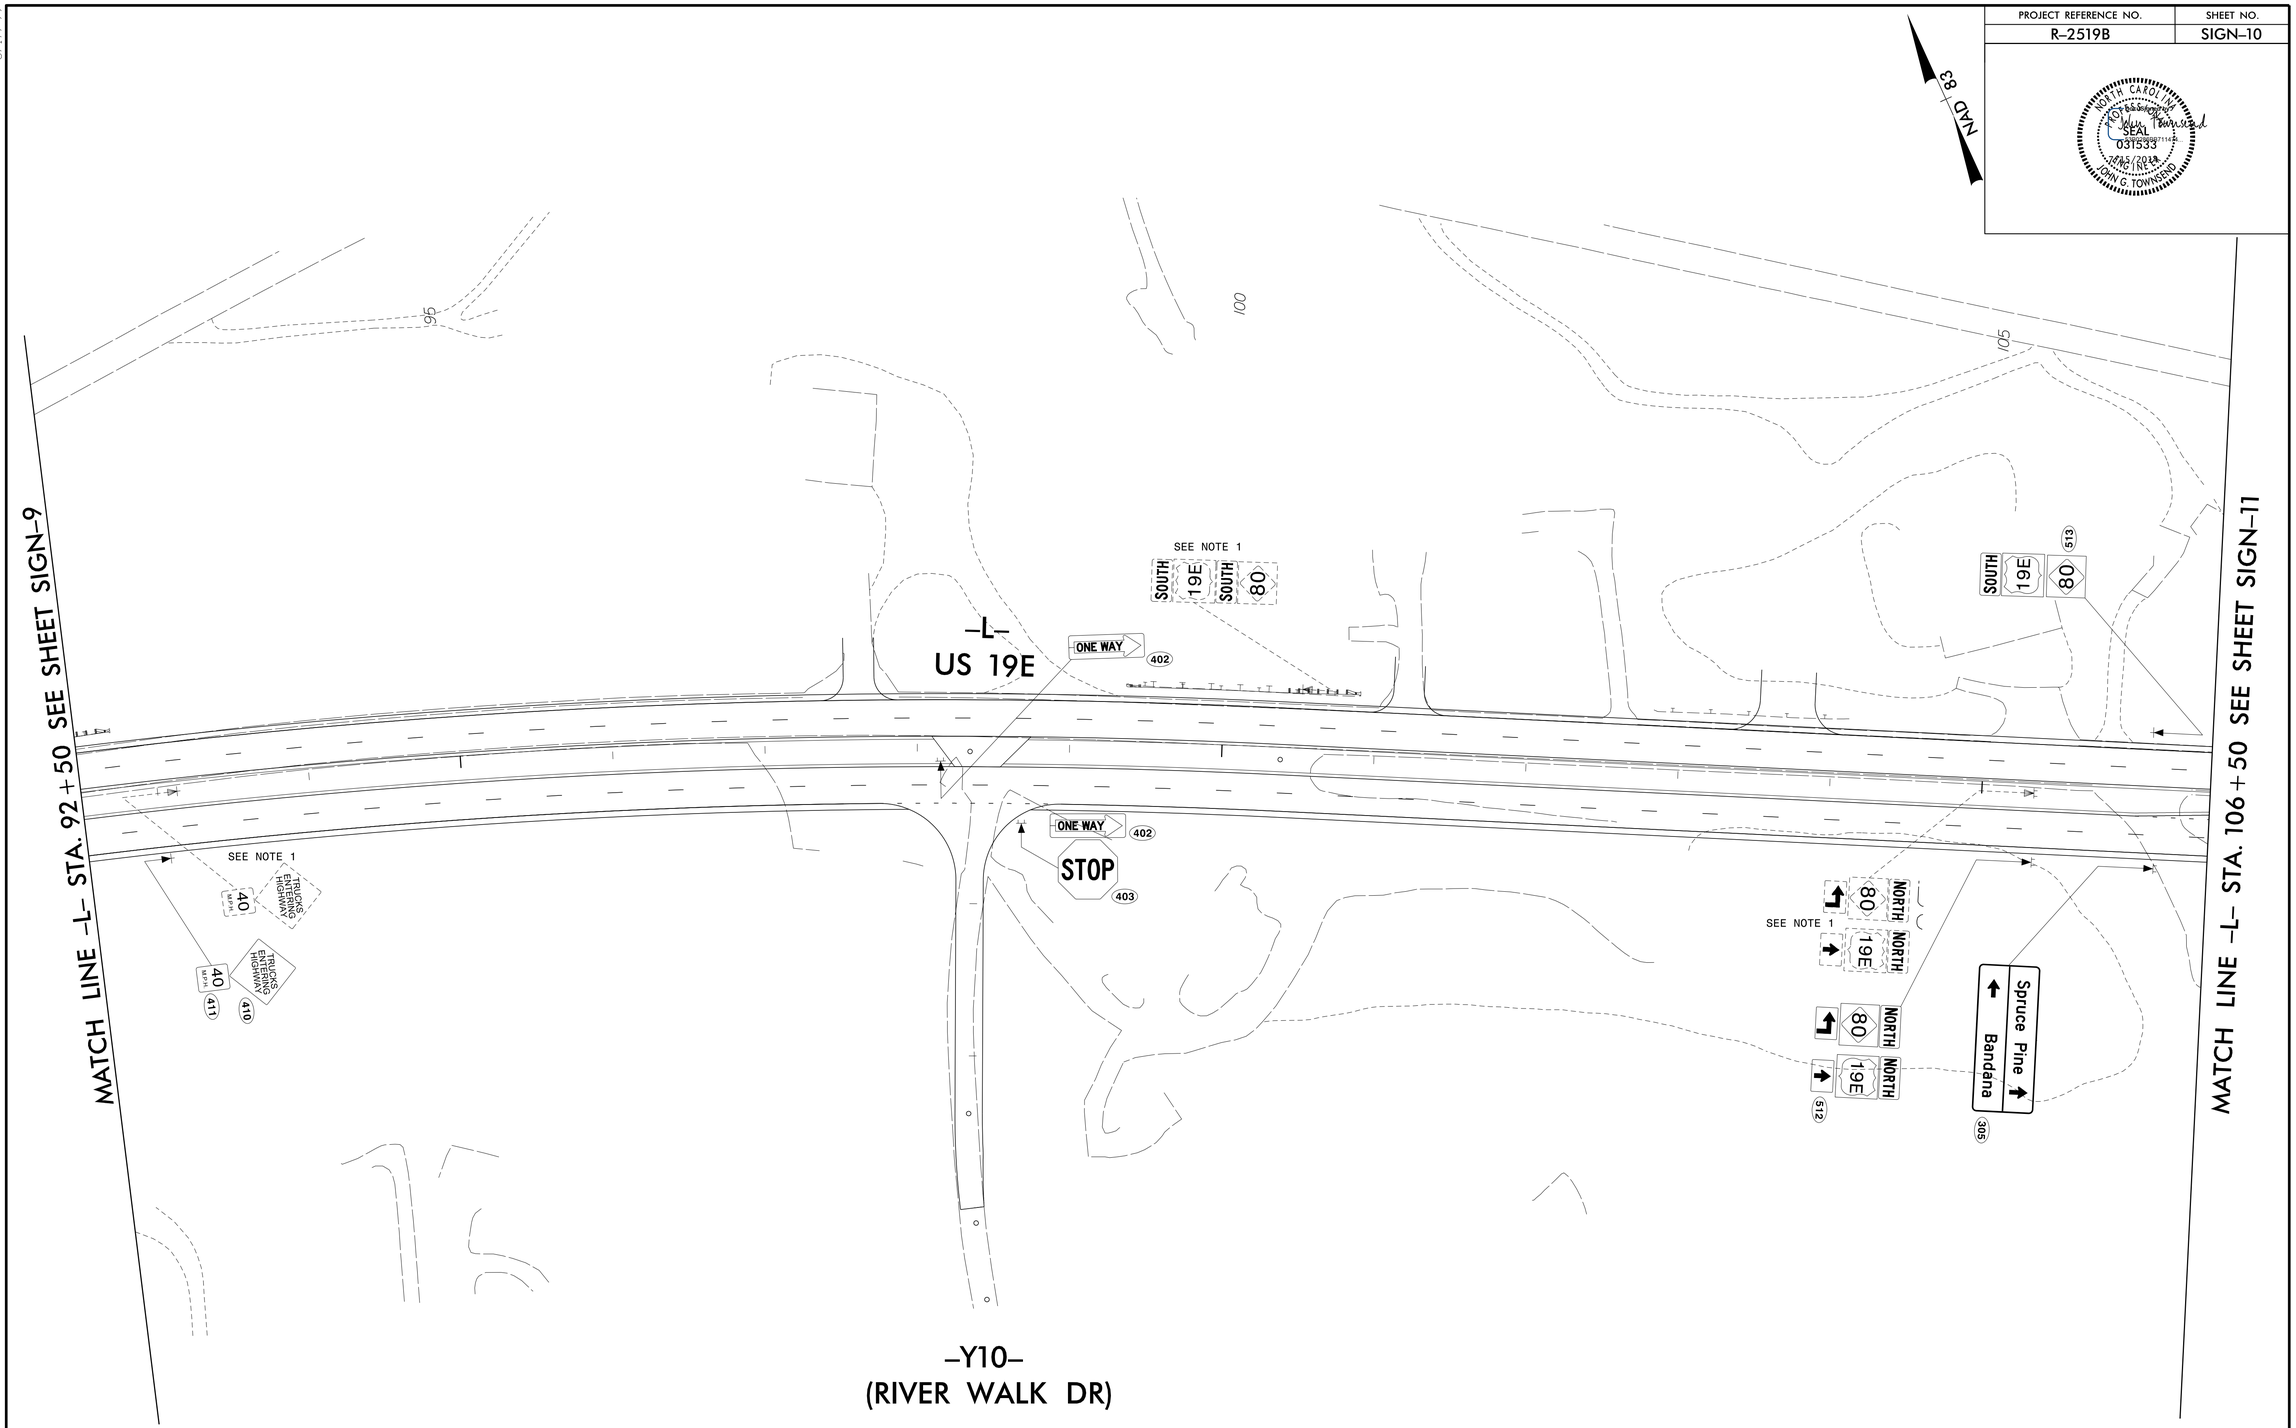

EXISTING AND PROPOSED SIGNS
-L- STA. 92+00 TO -L- STA. 106+50
US 19 E

8/17/99

7/14/2014
R:\Traffic\Signing\CADD\Signing Layout Plans\r-2519b_sgn_psh_s10.dgn
jsewater_johnson