PROJECT REFERENCE NO.	SHEET NO.
R-2519B	SIGN-30

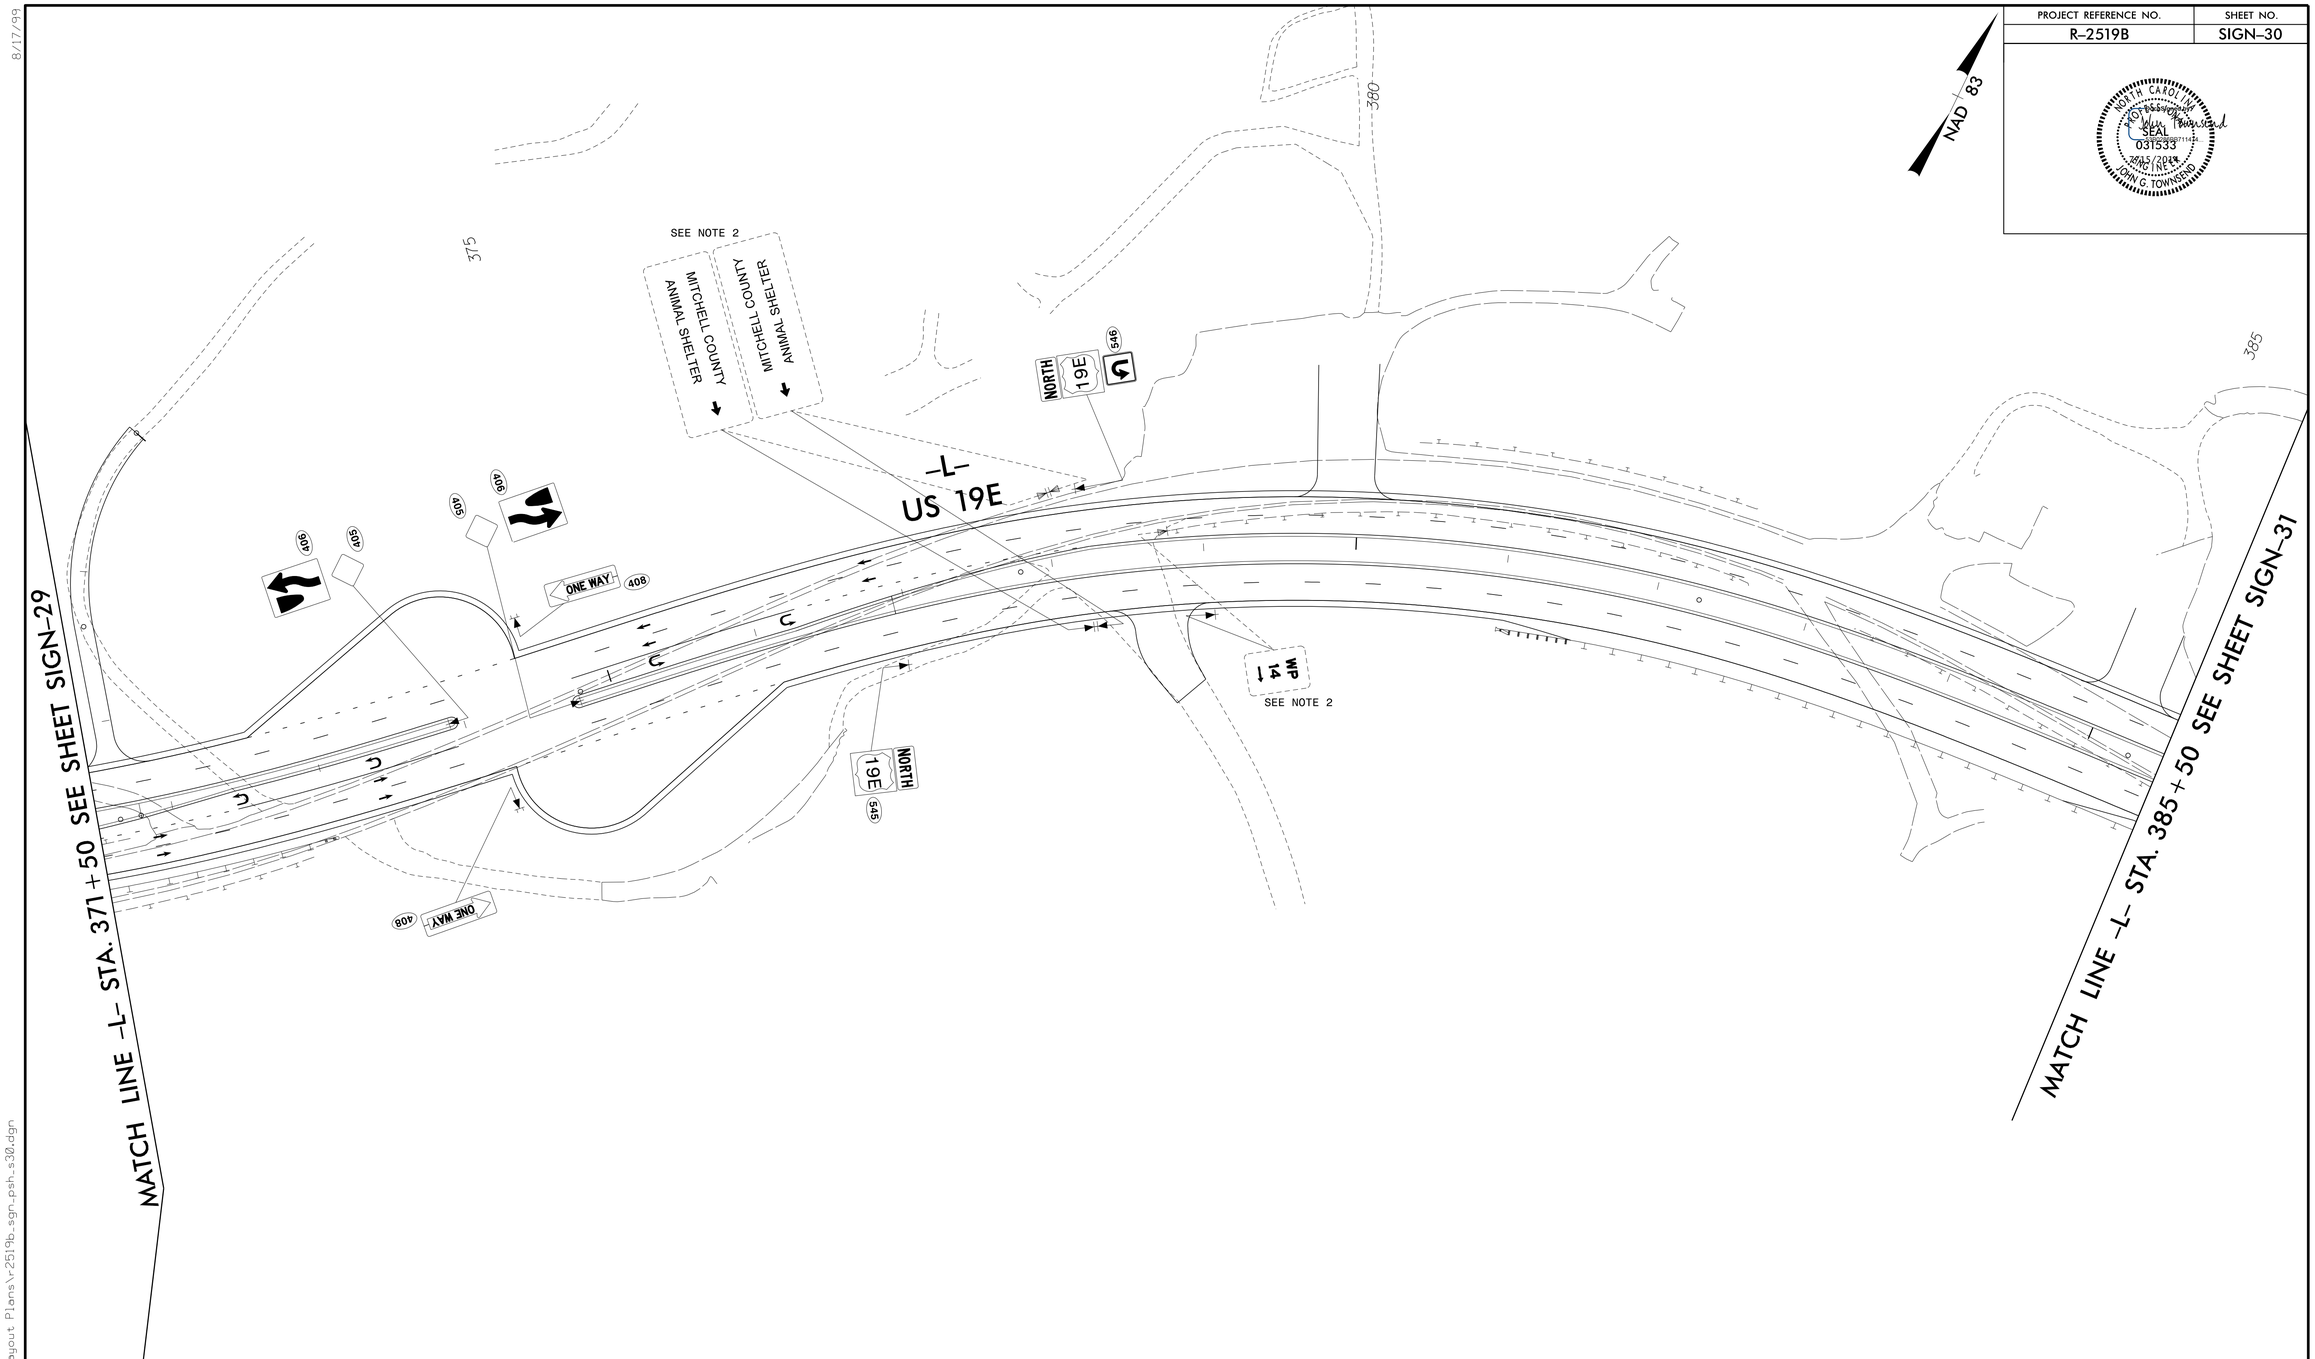

EXISTING AND PROPOSED SIGNS
-L- STA. 371+50 TO -L- STA. 385+50
US 19 E

8/17/99

7/14/2014
R:\Traffic\Signing\CADD\Signing Layout Plans\r-2519b_sgn_psh_s30.dgn
jsenwalter johnson