PROJECT REFERENCE NO.	SHEET NO.
R-2519B	UO-11

UTILITIES BY OTHERS

NOTE:
ALL PROPOSED UTILITY WORK SHOWN ON THIS SHEET WILL BE DONE BY OTHERS

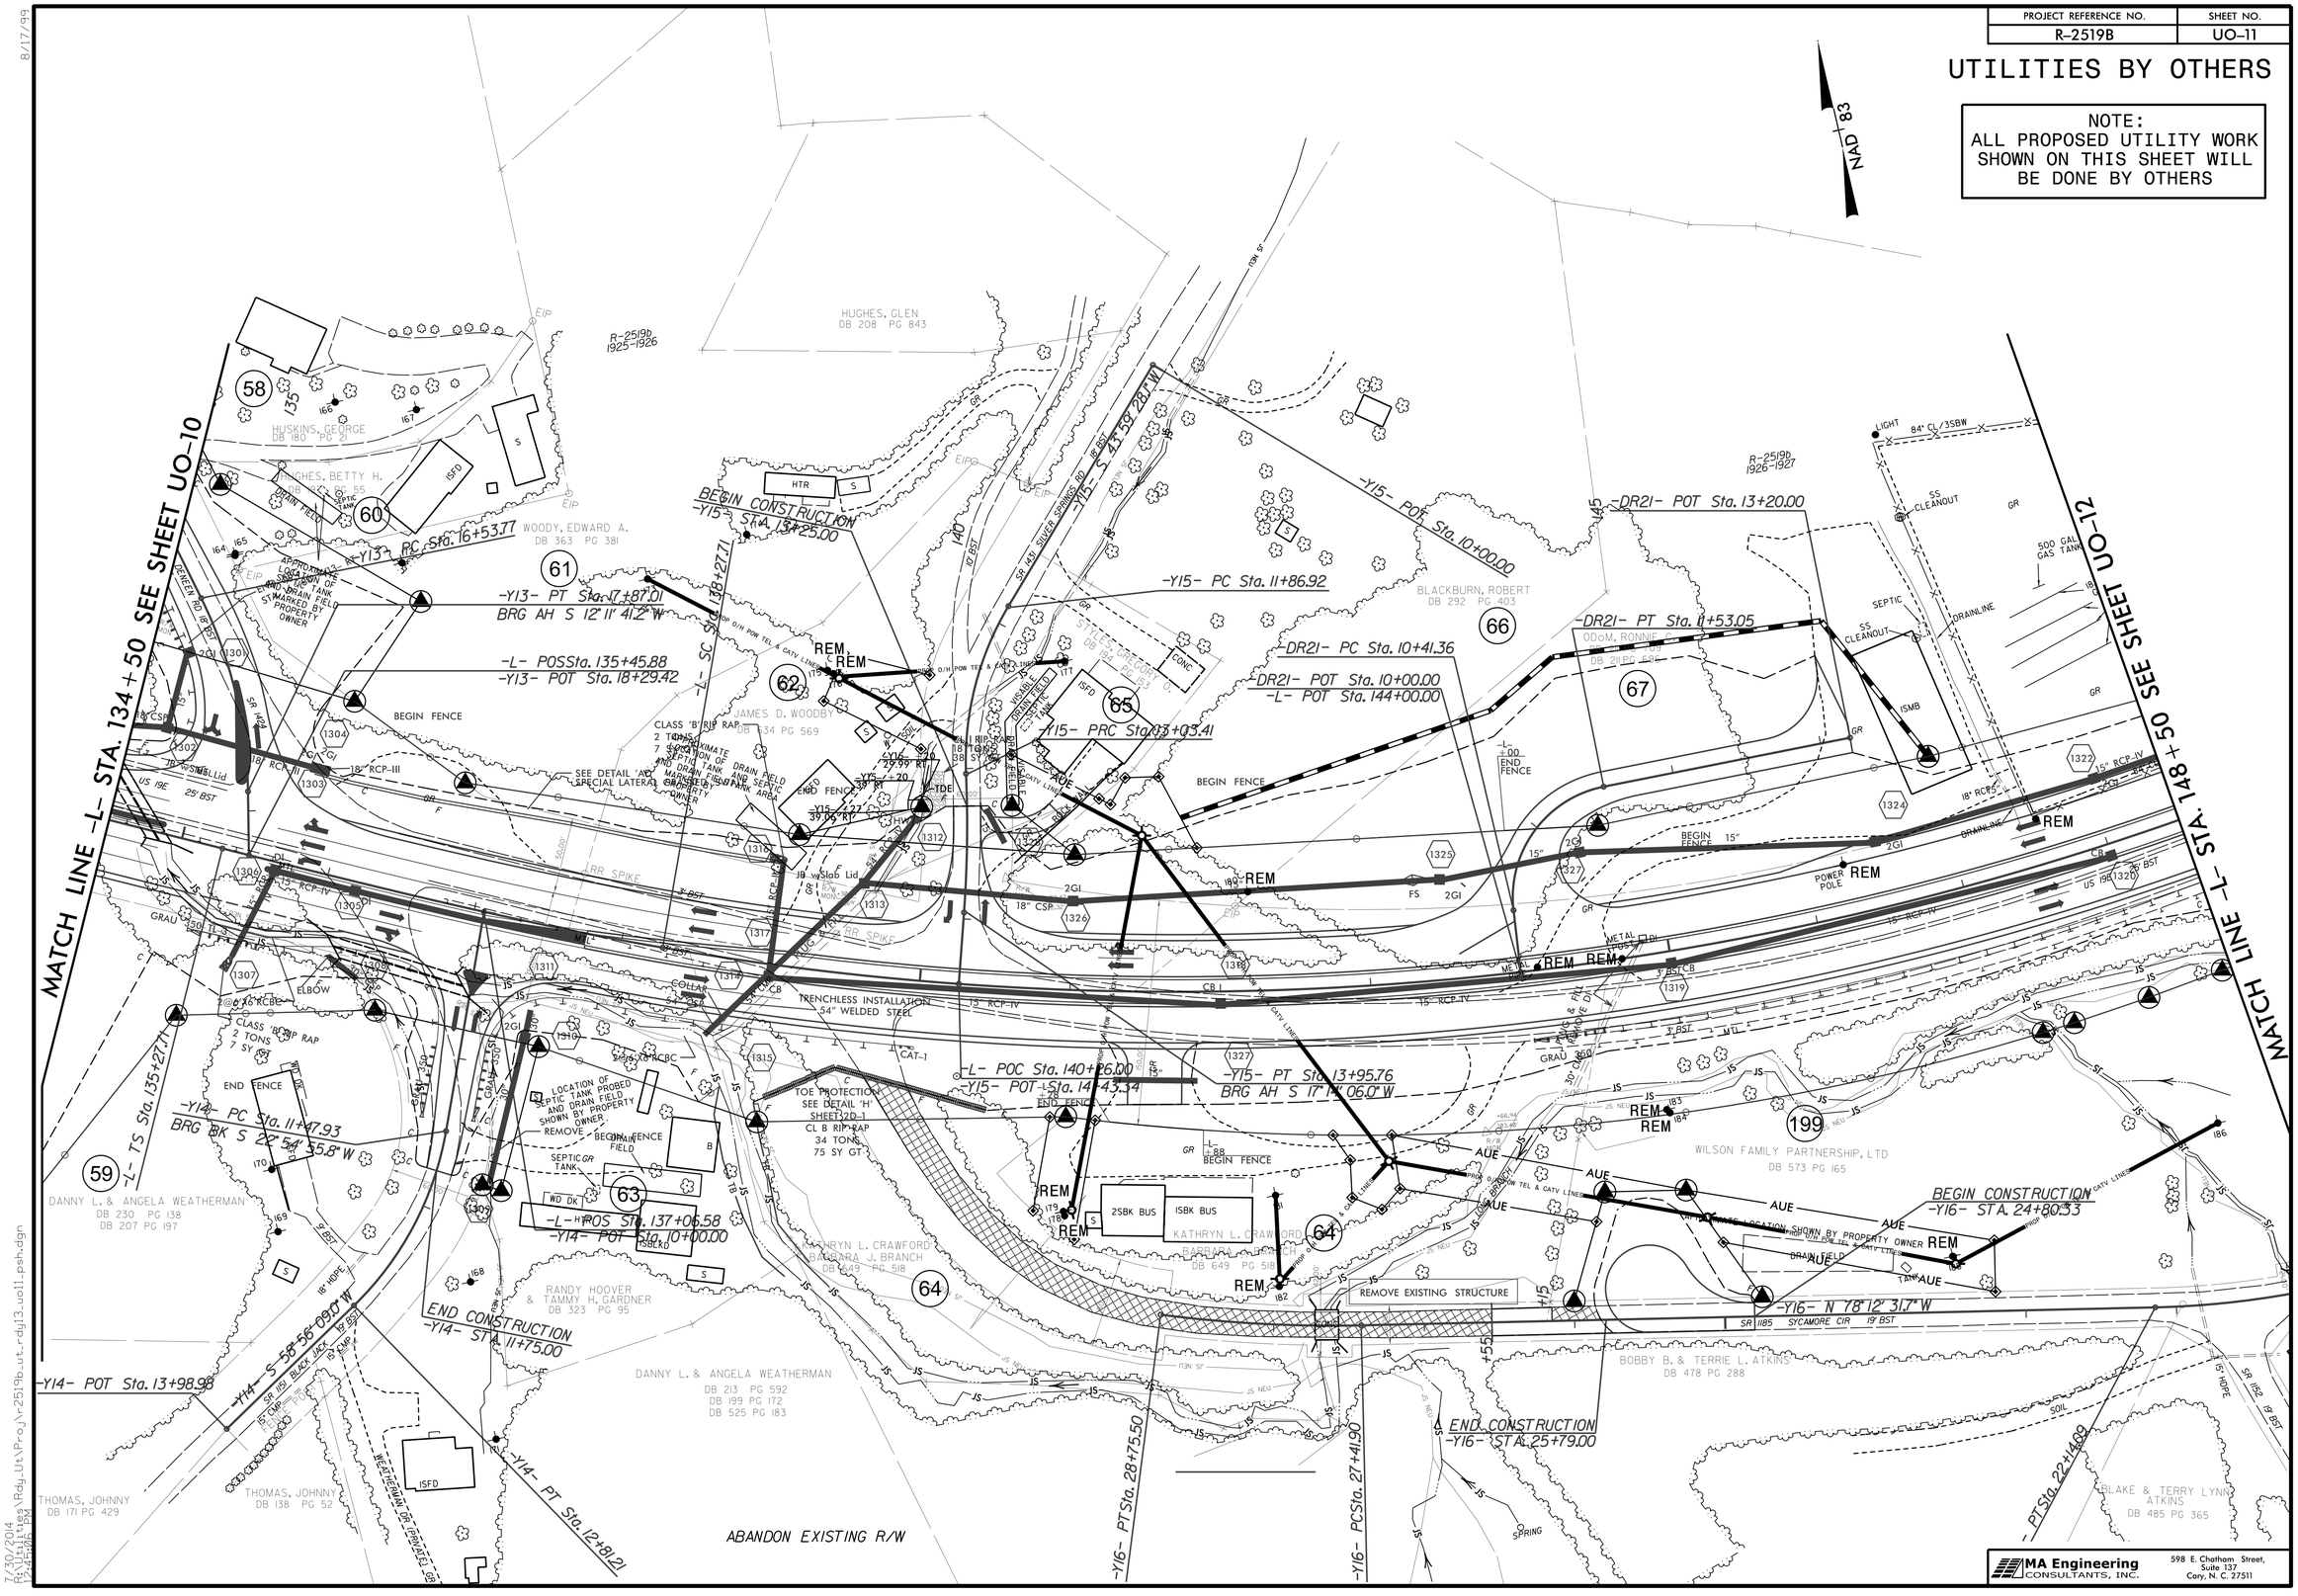

MA Engineering CONSULTANTS, INC.
598 E. Chatham Street,
Suite 137
Cary, N. C. 27511

8/17/99
7/30/2014
R:\Roadway\Proj\r2519b_ut_rdy13_uo11_psh.dgn
12:41:06 PM