GEOTECHNICAL ENGINEER	ENGINEER
NORTH CAROLINA PROFESSIONAL SEAL 027869 ENGINEER DAVID L. TEAGUE DocuSigned by: David Teague 5D14EE44B03A4DE... SIGNATURE DATE 8/29/2014	SIGNATURE DATE

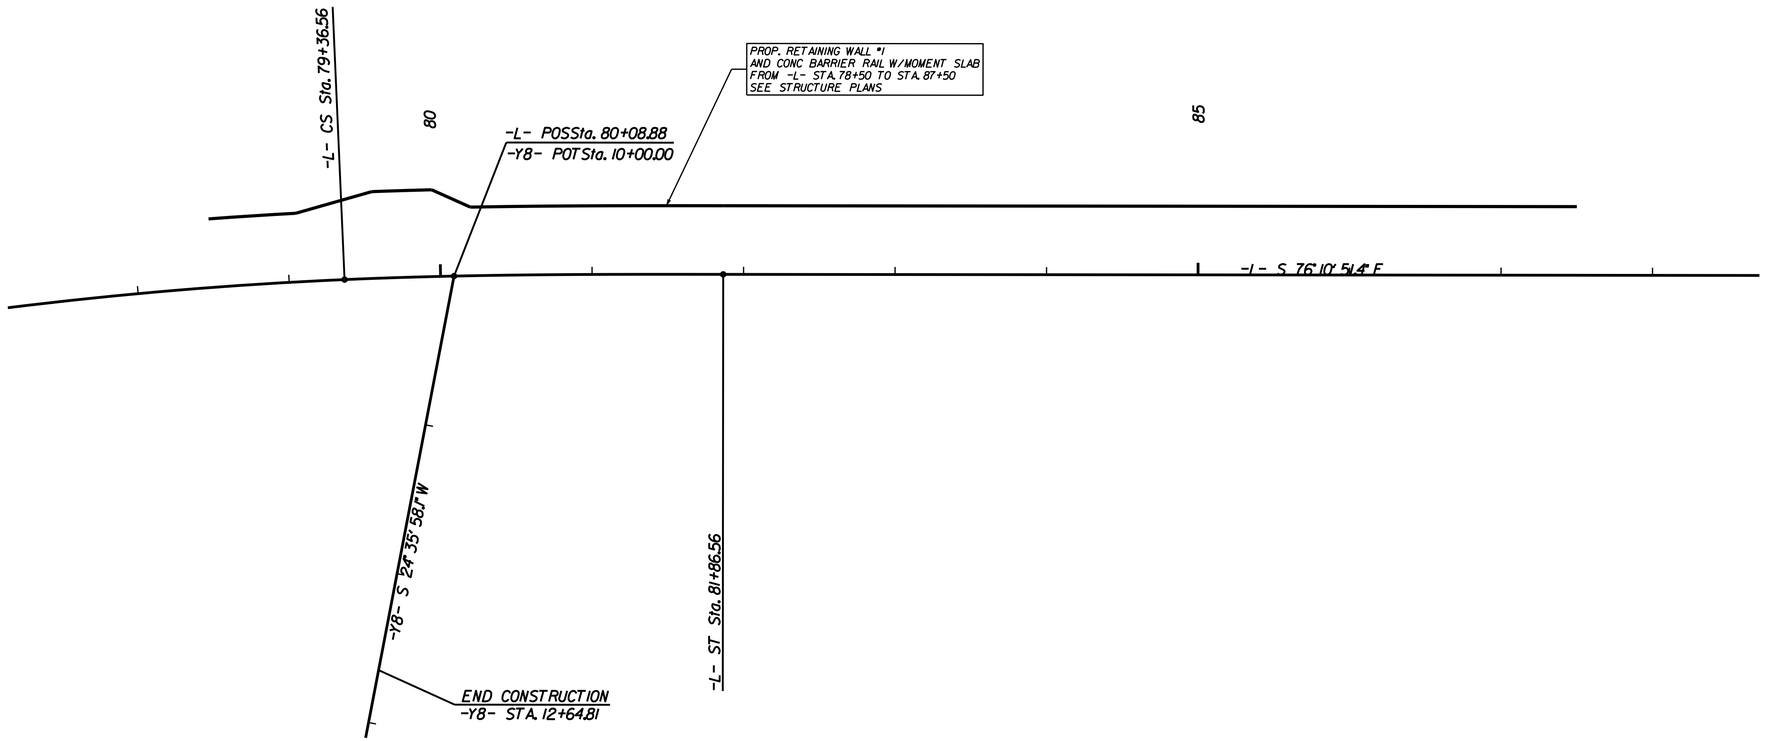

MSE RETAINING WALLS

QUANTITY = 6,700 SQ.FT.

RETAINING WALL #1

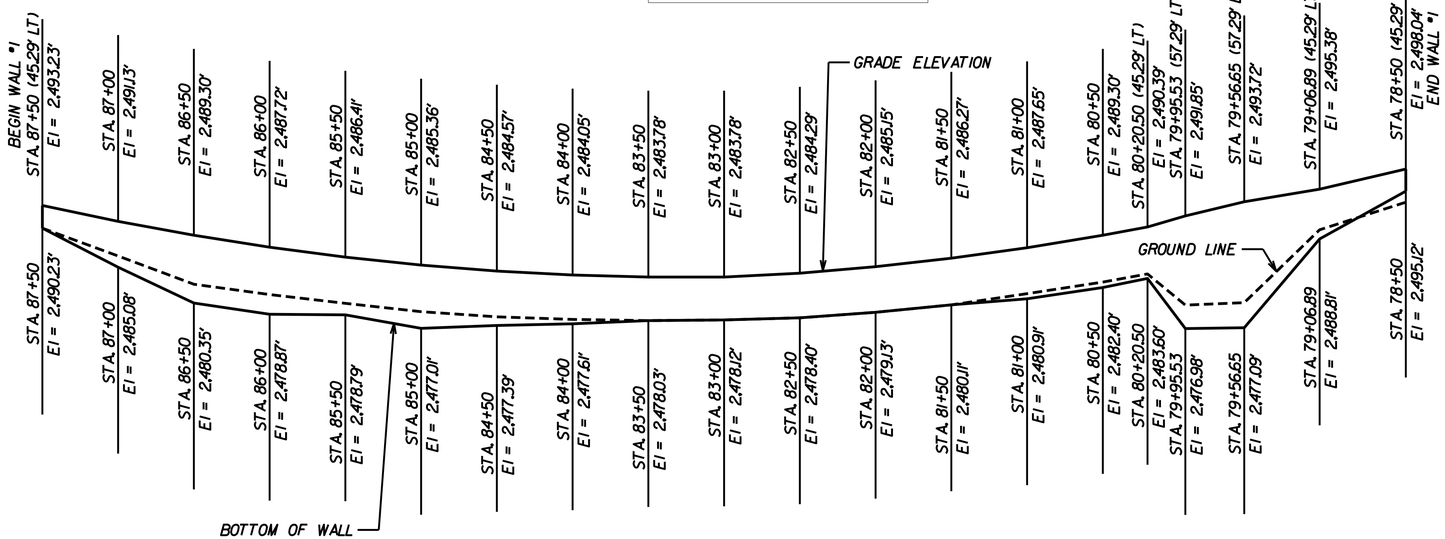

PROJECT NO.: R-2519B (35609JJ)

YANCEY/MITCHELL **COUNTY**

STATION: 78+50.00 -L- TO 87+50.00 -L-

SHEET 1 OF 2

GEOTECHNICAL ENGINEERING UNIT

☐ EASTERN REGIONAL OFFICE

☐ WESTERN REGIONAL OFFICE

☒ CONTRACT OFFICE

STATE OF NORTH CAROLINA
DEPARTMENT OF TRANSPORTATION
RALEIGH

RETAINING WALL NO.1
MSE WALL

REVISIONS						SHEET NO.
NO.	BY	DATE	NO.	BY	DATE	W-1
1			3			TOTAL SHEETS
2			4			18

PREPARED BY:	D.TEAGUE	DATE:	6/11
REVIEWED BY:	E.WILLIAMS	DATE:	6/11