GEOTECHNICAL ENGINEER	ENGINEER
NORTH CAROLINA PROFESSIONAL SEAL 027869 ENGINEER DAVID L. TEAGUE DocuSigned by: David Teague 8/29/2014 SIGNATURE DATE	SIGNATURE DATE

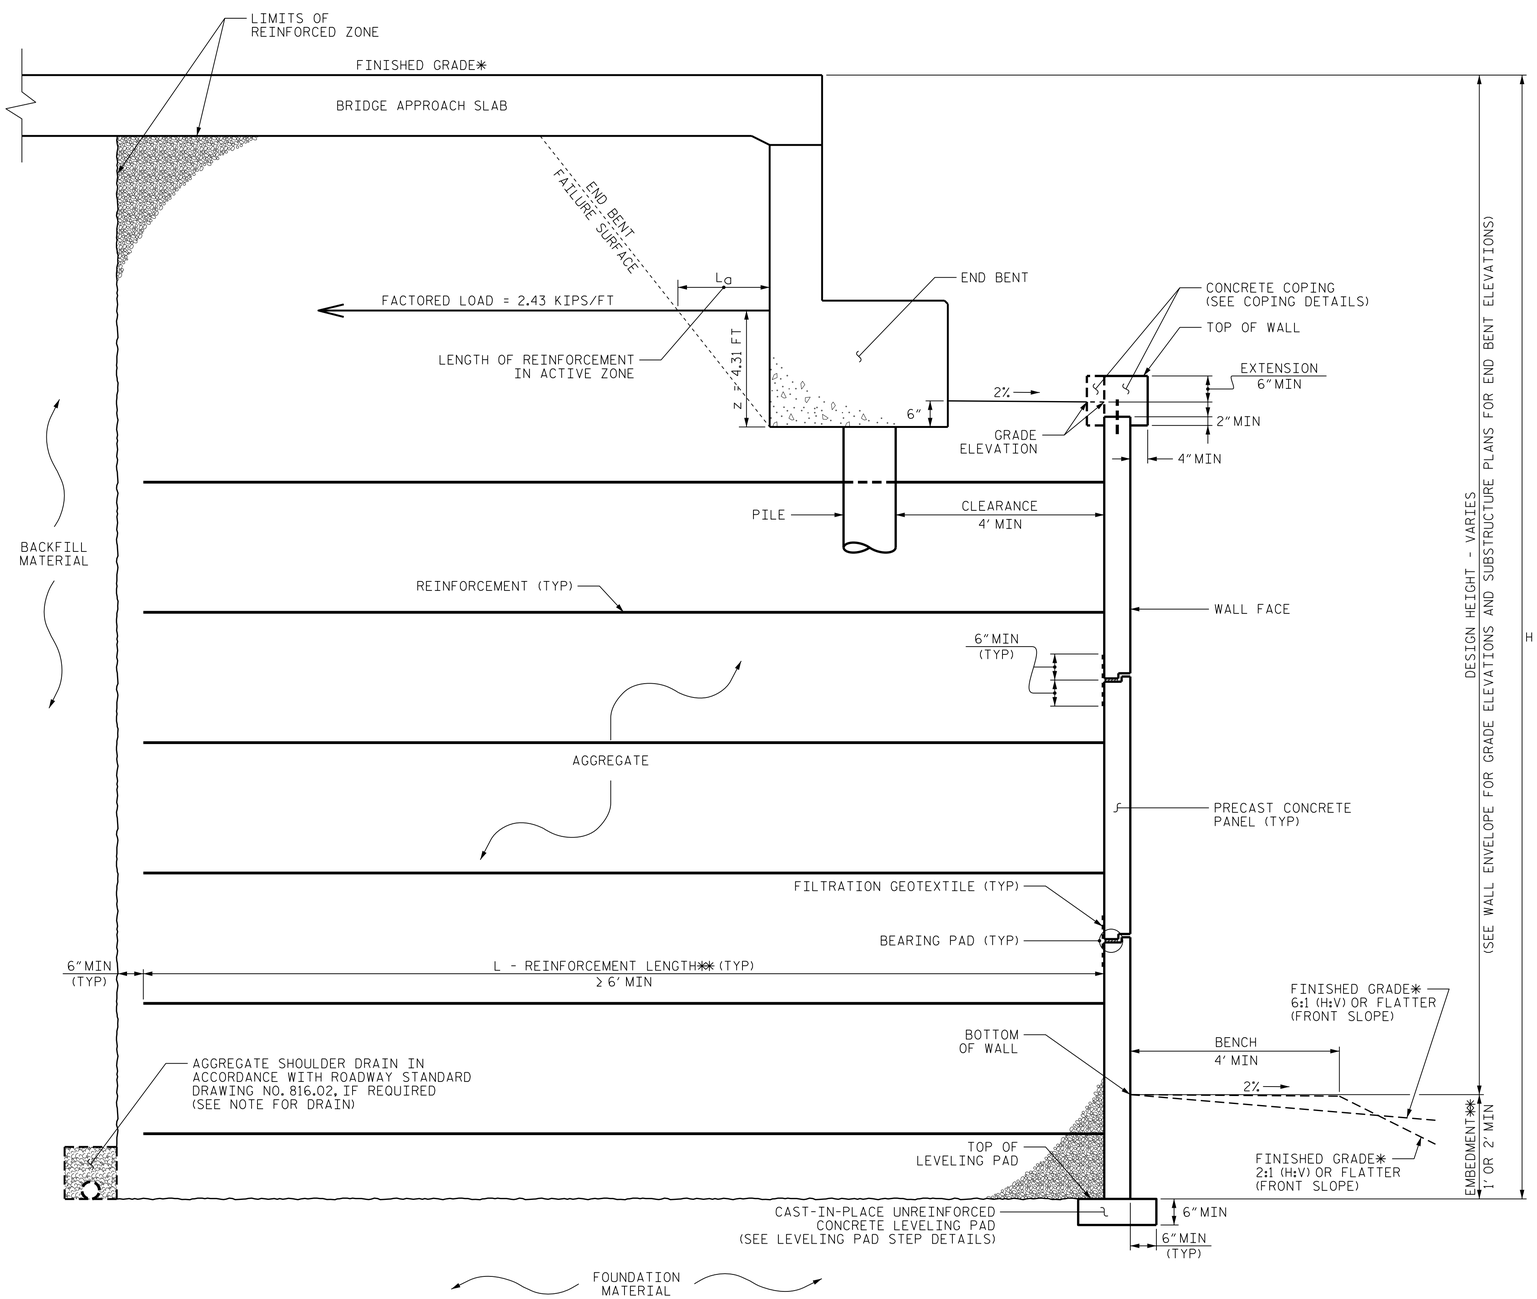

MSE ABUTMENT WALL WITH PRECAST PANELS - TYPICAL SECTION A-A

✱SEE ROADWAY PLANS FOR FINISHED GRADE DETAILS.
✱✱SEE MSE RETAINING WALLS PROVISION FOR EMBEDMENT AND REINFORCEMENT LENGTH REQUIREMENTS.

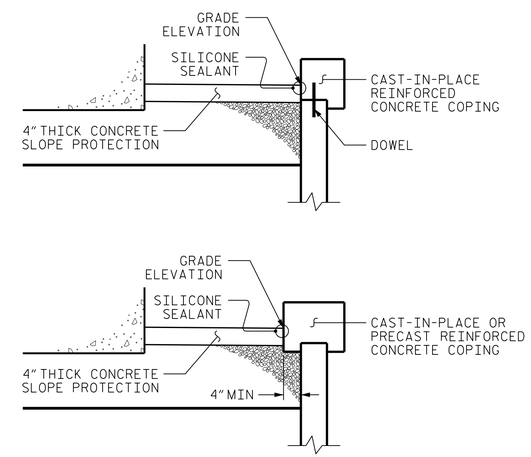

COPING DETAILS

AT THE CONTRACTOR'S OPTION, CONNECT COPING TO PANELS WITH DOWELS OR EXTEND COPING DOWN BACK OF PANELS.

PROJECT NO.: R-2519B (35609.1.1)
YANCEY/MITCHELL ***COUNTY***
STATION: VARIES
SHEET 3 OF 4

GEOTECHNICAL ENGINEERING UNIT

☐ *EASTERN REGIONAL OFFICE*
☐ *WESTERN REGIONAL OFFICE*
☒ *CONTRACT OFFICE*

STATE OF NORTH CAROLINA
DEPARTMENT OF TRANSPORTATION
RALEIGH

MSE WALL NO. 5 AND NO. 6
TYPICAL SECTION
UNDER BRIDGE

REVISIONS						SHEET NO.
NO.	BY	DATE	NO.	BY	DATE	W-8
1			3			TOTAL SHEETS
2			4			18

PREPARED BY:	D. TEAGUE	DATE: 9/2013
REVIEWED BY:	M. MULLA	DATE: 9/2013