PROJ. REFERENCE NO.	SHEET NO.
R-0623	TMP-11

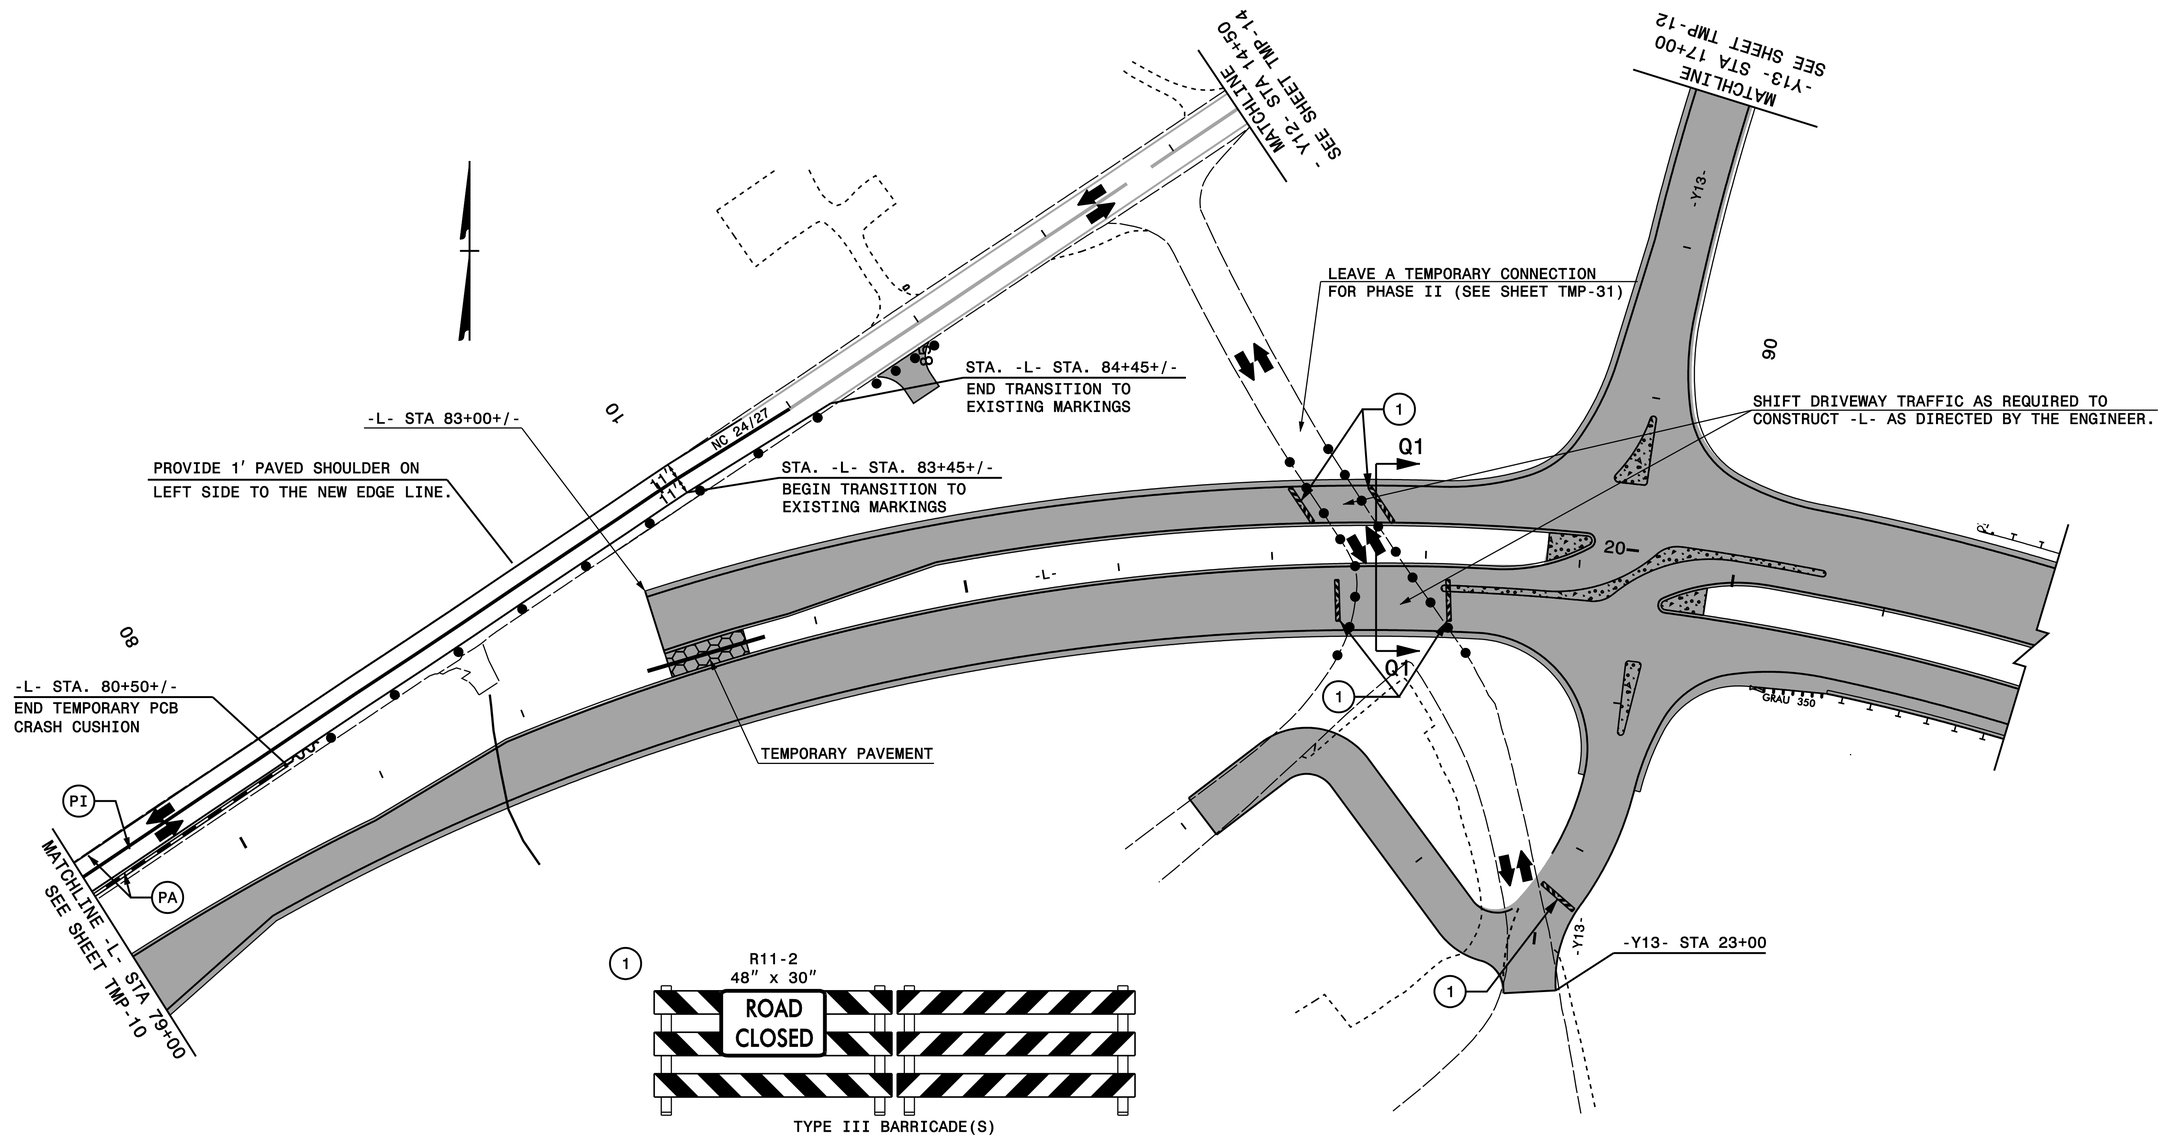

-L- STA. 87+50
SECTION Q1-Q1

PLAN PREPARED IN THE OFFICE OF:
PROGRESSIVE DESIGN GROUP, INC.
ENGINEERS • CONSULTANTS

APPROVED: Jim Arey DATE: 9/24/2014
Docu Signed by:
Jim Arey
Docu Signed by:

NORTH CAROLINA PROFESSIONAL SEAL 025465 ENGINEER JIM AREY

DIVISION OF HIGHWAYS • STATE OF NORTH CAROLINA • DEPARTMENT OF TRANSPORTATION • WORK ZONE TRAFFIC CONTROL

PHASE I