PROJ. REFERENCE NO.	SHEET NO.
R-0623	TMP-10

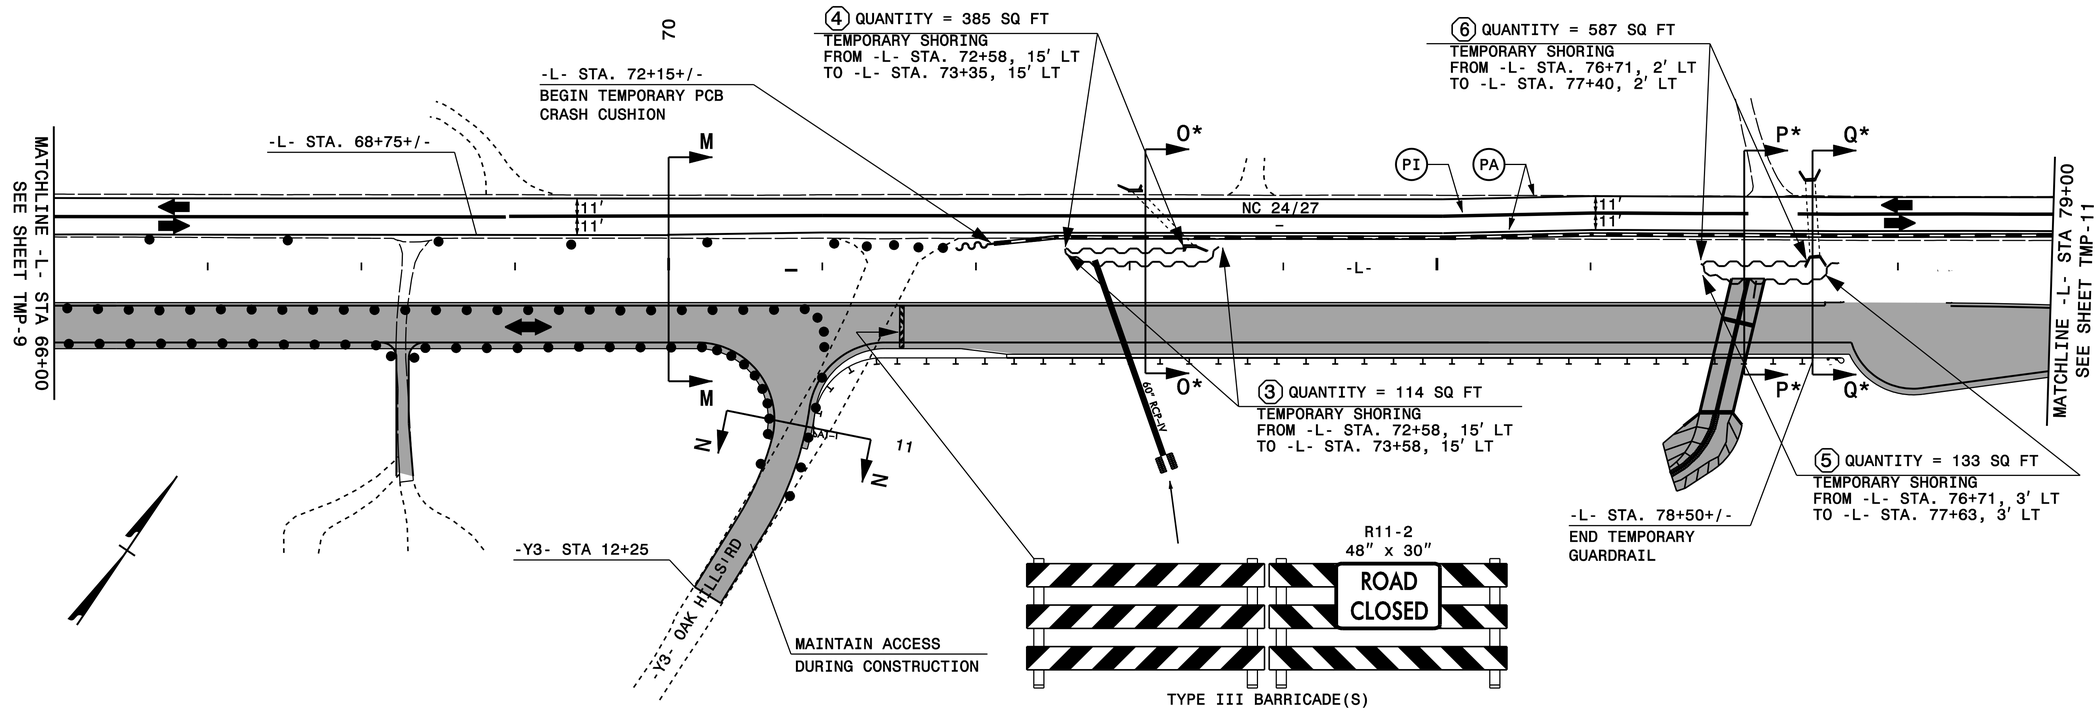

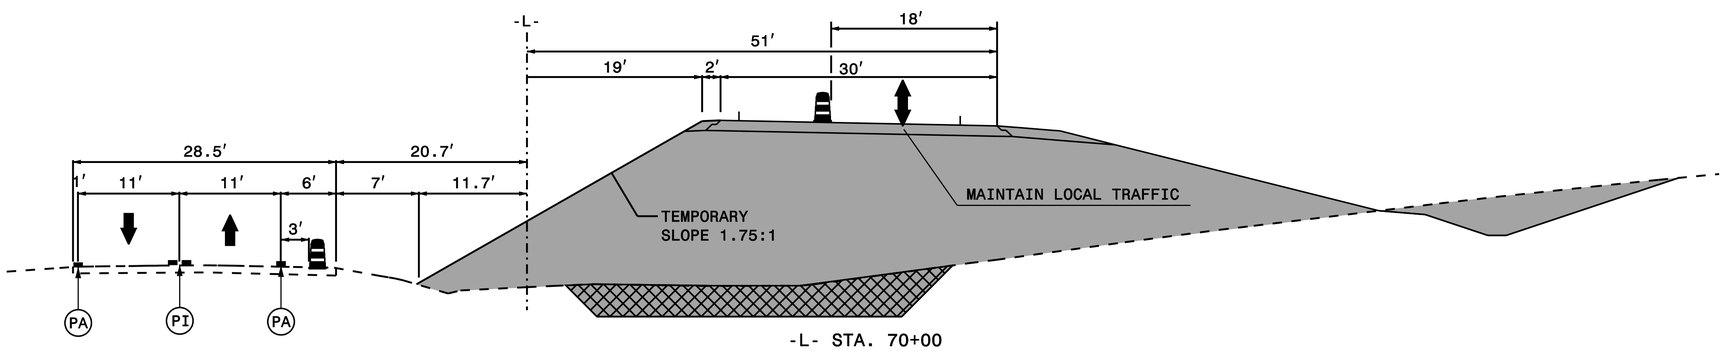

-L- STA. 70+00

SECTION M-M

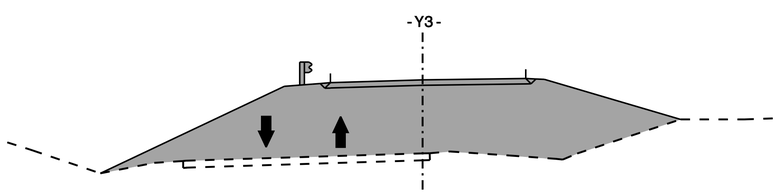

-Y3- STA. 11+00

SECTION N-N

* SEE SHEET TMP-10A FOR SECTION VIEWS.

PLAN PREPARED IN THE OFFICE OF:
PROGRESSIVE DESIGN GROUP, INC.
ENGINEERS • CONSULTANTS

APPROVED: DocuSigned by: Jim Arey DATE: 8/5/2014

NORTH CAROLINA PROFESSIONAL SEAL 025465 ENGINEER JIM AREY

DIVISION OF HIGHWAYS • STATE OF NORTH CAROLINA • DEPARTMENT OF TRANSPORTATION • WORK ZONE TRAFFIC CONTROL

PHASE I