PROJ. REFERENCE NO.	SHEET NO.
R-0623	TMP-8

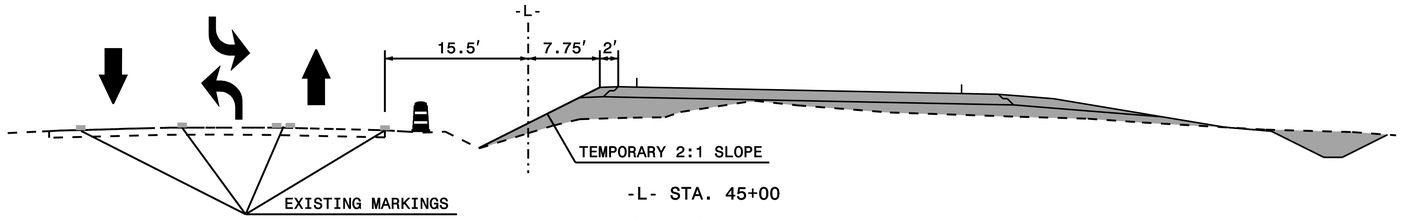

-L- STA. 45+00

SECTION F-F

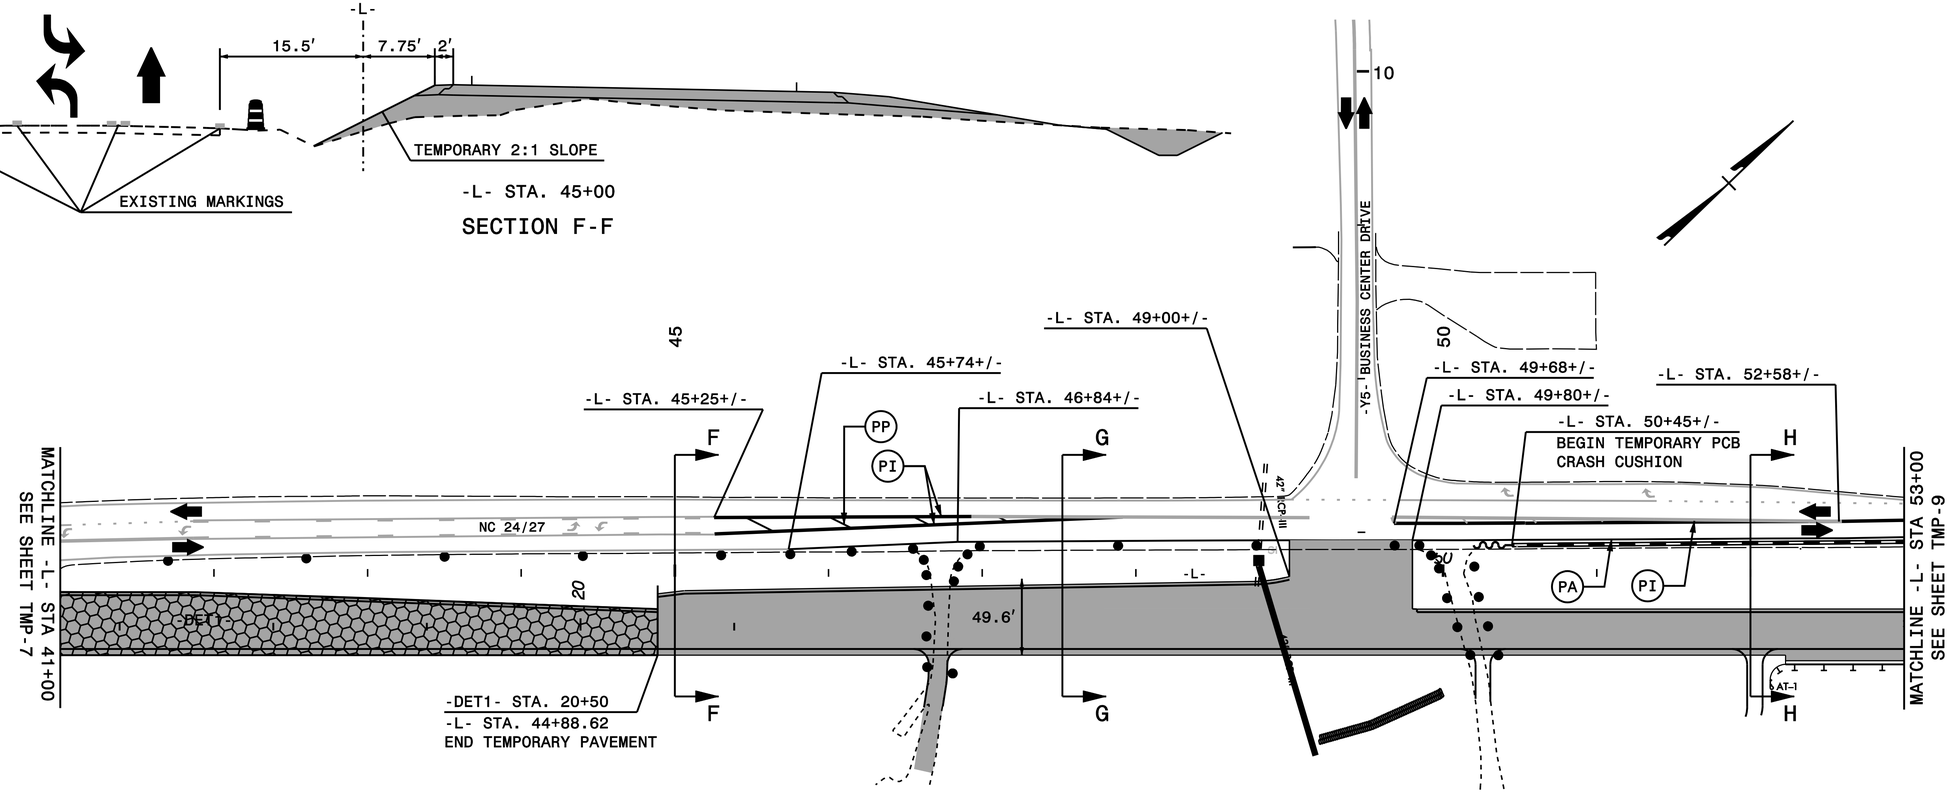

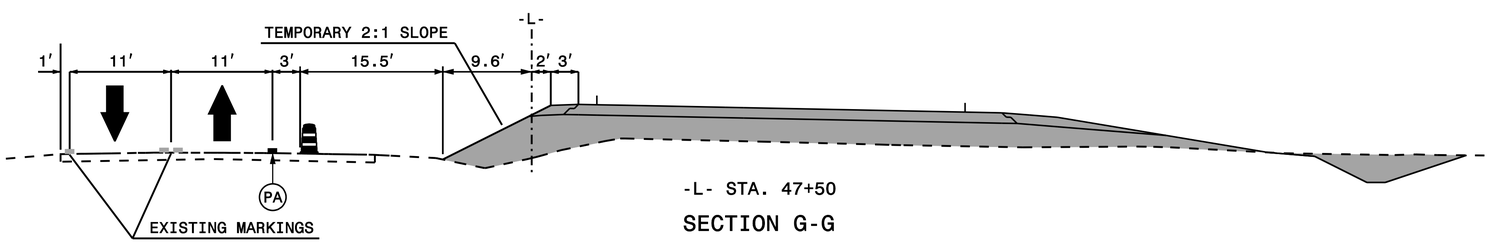

-L- STA. 47+50

SECTION G-G

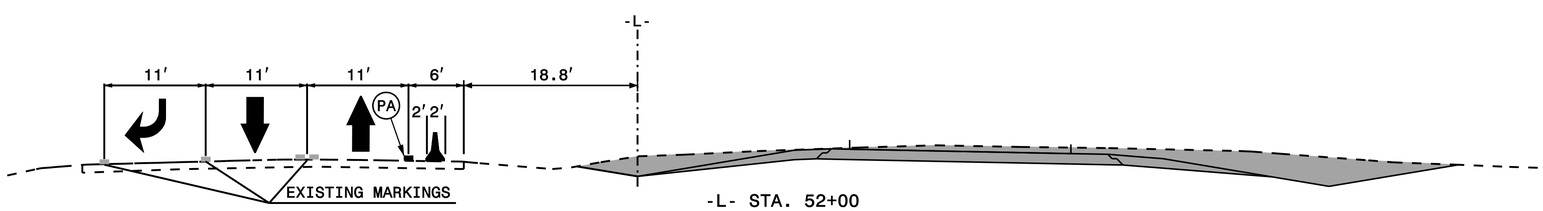

-L- STA. 52+00

SECTION H-H

PLAN PREPARED IN THE OFFICE OF:

PROGRESSIVE DESIGN GROUP, INC.

ENGINEERS • CONSULTANTS

APPROVED: DocuSigned by: Jim Arey DATE: 8/5/2014

NORTH CAROLINA PROFESSIONAL SEAL 025465 ENGINEER JIM AREY

DIVISION OF HIGHWAYS • STATE OF NORTH CAROLINA • DEPARTMENT OF TRANSPORTATION • WORK ZONE TRAFFIC CONTROL

PHASE I