PROJ. REFERENCE NO.	SHEET NO.
R-0623	TMP-2F

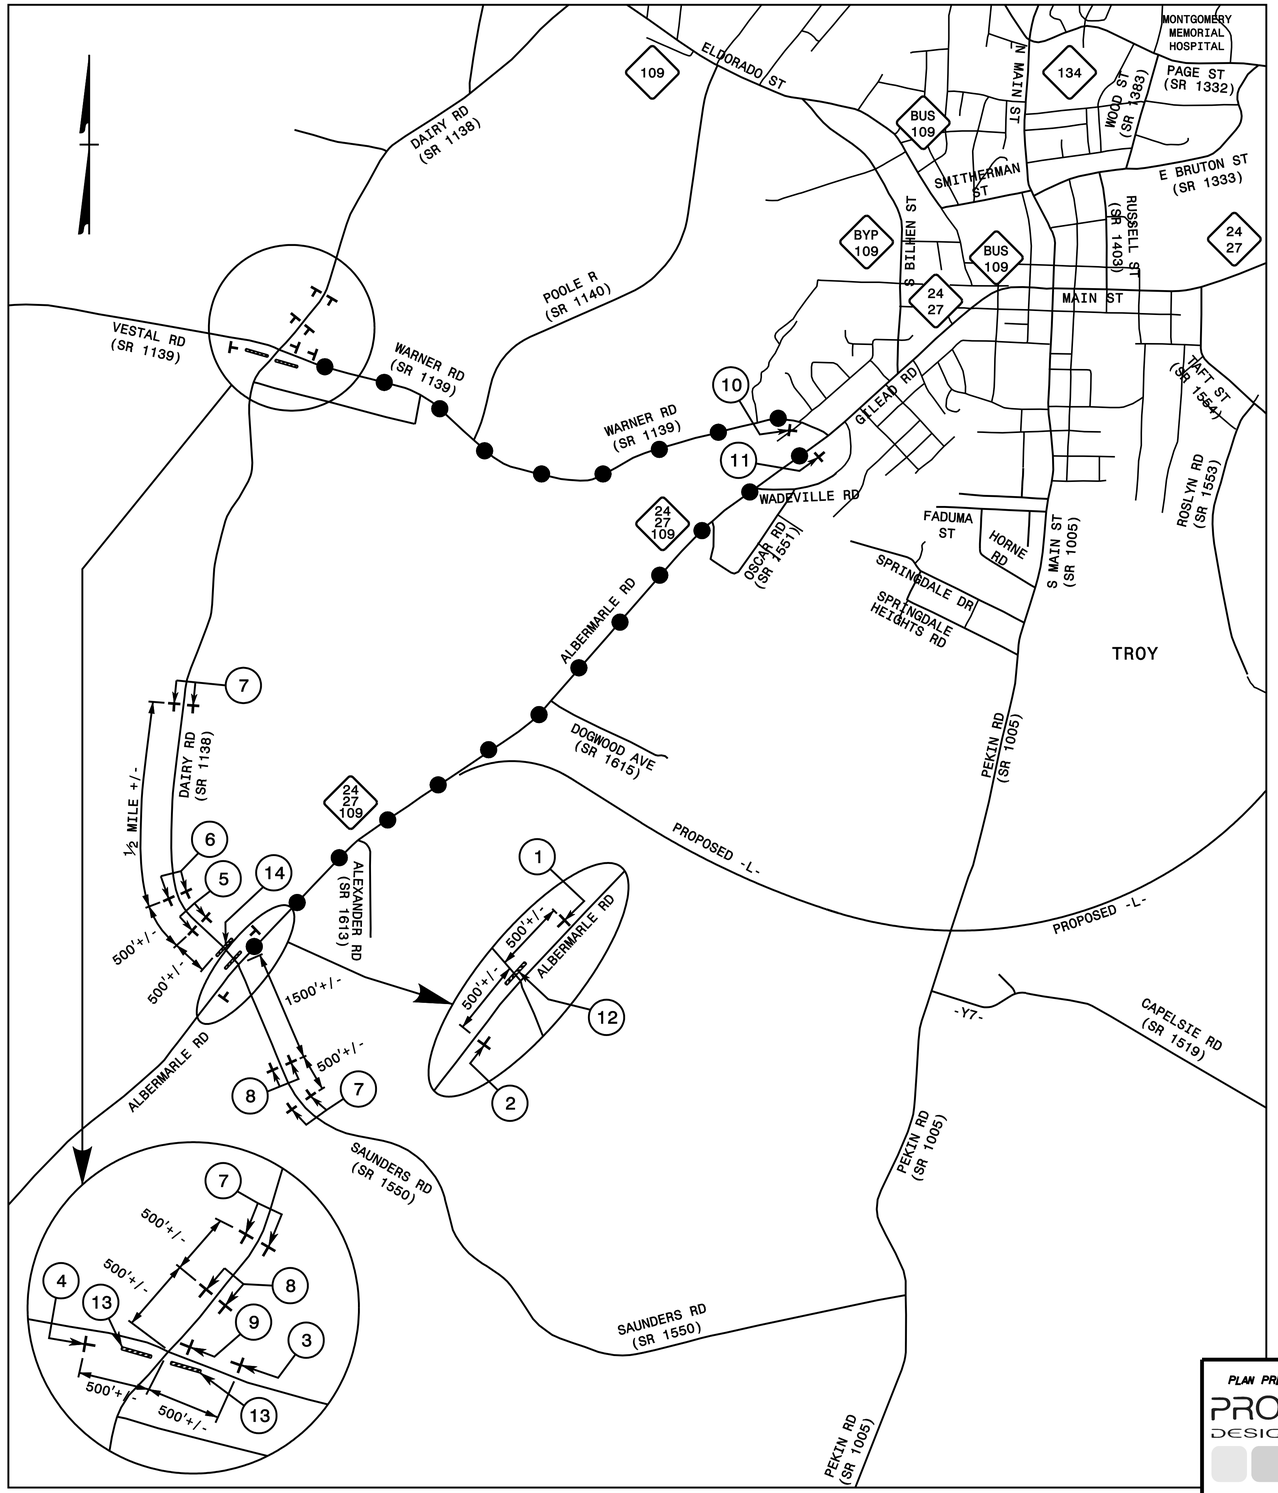

1 ROAD CLOSED
W20-3
48" X 48"
R3-1
24" X 24"
(1 EA.)

2 ROAD CLOSED
W20-3
48" X 48"
R3-2
24" X 24"
(1 EA.)

3 ROAD CLOSED AHEAD
W20-3
48" X 48"
NEXT LEFT
SP-4L
48" X 12"
(1 EA.)

4 ROAD CLOSED AHEAD
W20-3
48" X 48"
NEXT RIGHT
SP-4R
48" X 12"
(1 EA.)

5 ROAD CLOSED 500 FT
W20-3
48" X 48"
(2 EA.)

6 ROAD CLOSED 1000 FT
W20-3
48" X 48"
(2 EA.)

7 ROAD CLOSED AHEAD
W20-3
48" X 48"
(6 EA.)

8 DETOUR AHEAD
W20-2
48" X 48"
(4 EA.)

9 END DETOUR
M4-8A
24" X 18"
(1 EA.)

10 DAIRY RD
DETOUR
M4-8
24" X 12"
M6-1
21" X 15"
(1 EA.)

11 DAIRY RD
DETOUR
M4-8
24" X 12"
M6-1
21" X 15"
(1 EA.)

12 R11-2
48" X 30"
ROAD CLOSED
DETOUR
M4-10R
48" x 18"
TYPE III BARRICADE
(1 EA.)

13 R11-3
60" X 30"
ROAD CLOSED
1 MILES AHEAD
LOCAL TRAFFIC ONLY
DETOUR
M4-10L
48" x 18"
TYPE III BARRICADE
(2 EA.)

14 R11-2
48" X 30"
ROAD CLOSED
TYPE III BARRICADE(S)
(1 EA.)

SEE SHEETS TMP-2I THRU TMP-2K FOR SPECIAL SIGN DESIGNS.

REFER TO ROADWAY STANDARD DRAWING #1101.03, SHEET 1 OF 9 FOR APPLICABLE NOTES.

PLAN PREPARED IN THE OFFICE OF:
PROGRESSIVE DESIGN GROUP, INC.
ENGINEERS • CONSULTANTS

APPROVED: DocuSigned by: Jim Arey DATE: 8/5/2014

NORTH CAROLINA PROFESSIONAL SEAL 025465 ENGINEER JIM AREY

DIVISION OF HIGHWAYS • STATE OF NORTH CAROLINA • DEPARTMENT OF TRANSPORTATION • WORK ZONE TRAFFIC CONTROL

-Y1- DAIRY RD DETOUR