PROJ. REFERENCE NO.	SHEET NO.
R-0623	TMP-31

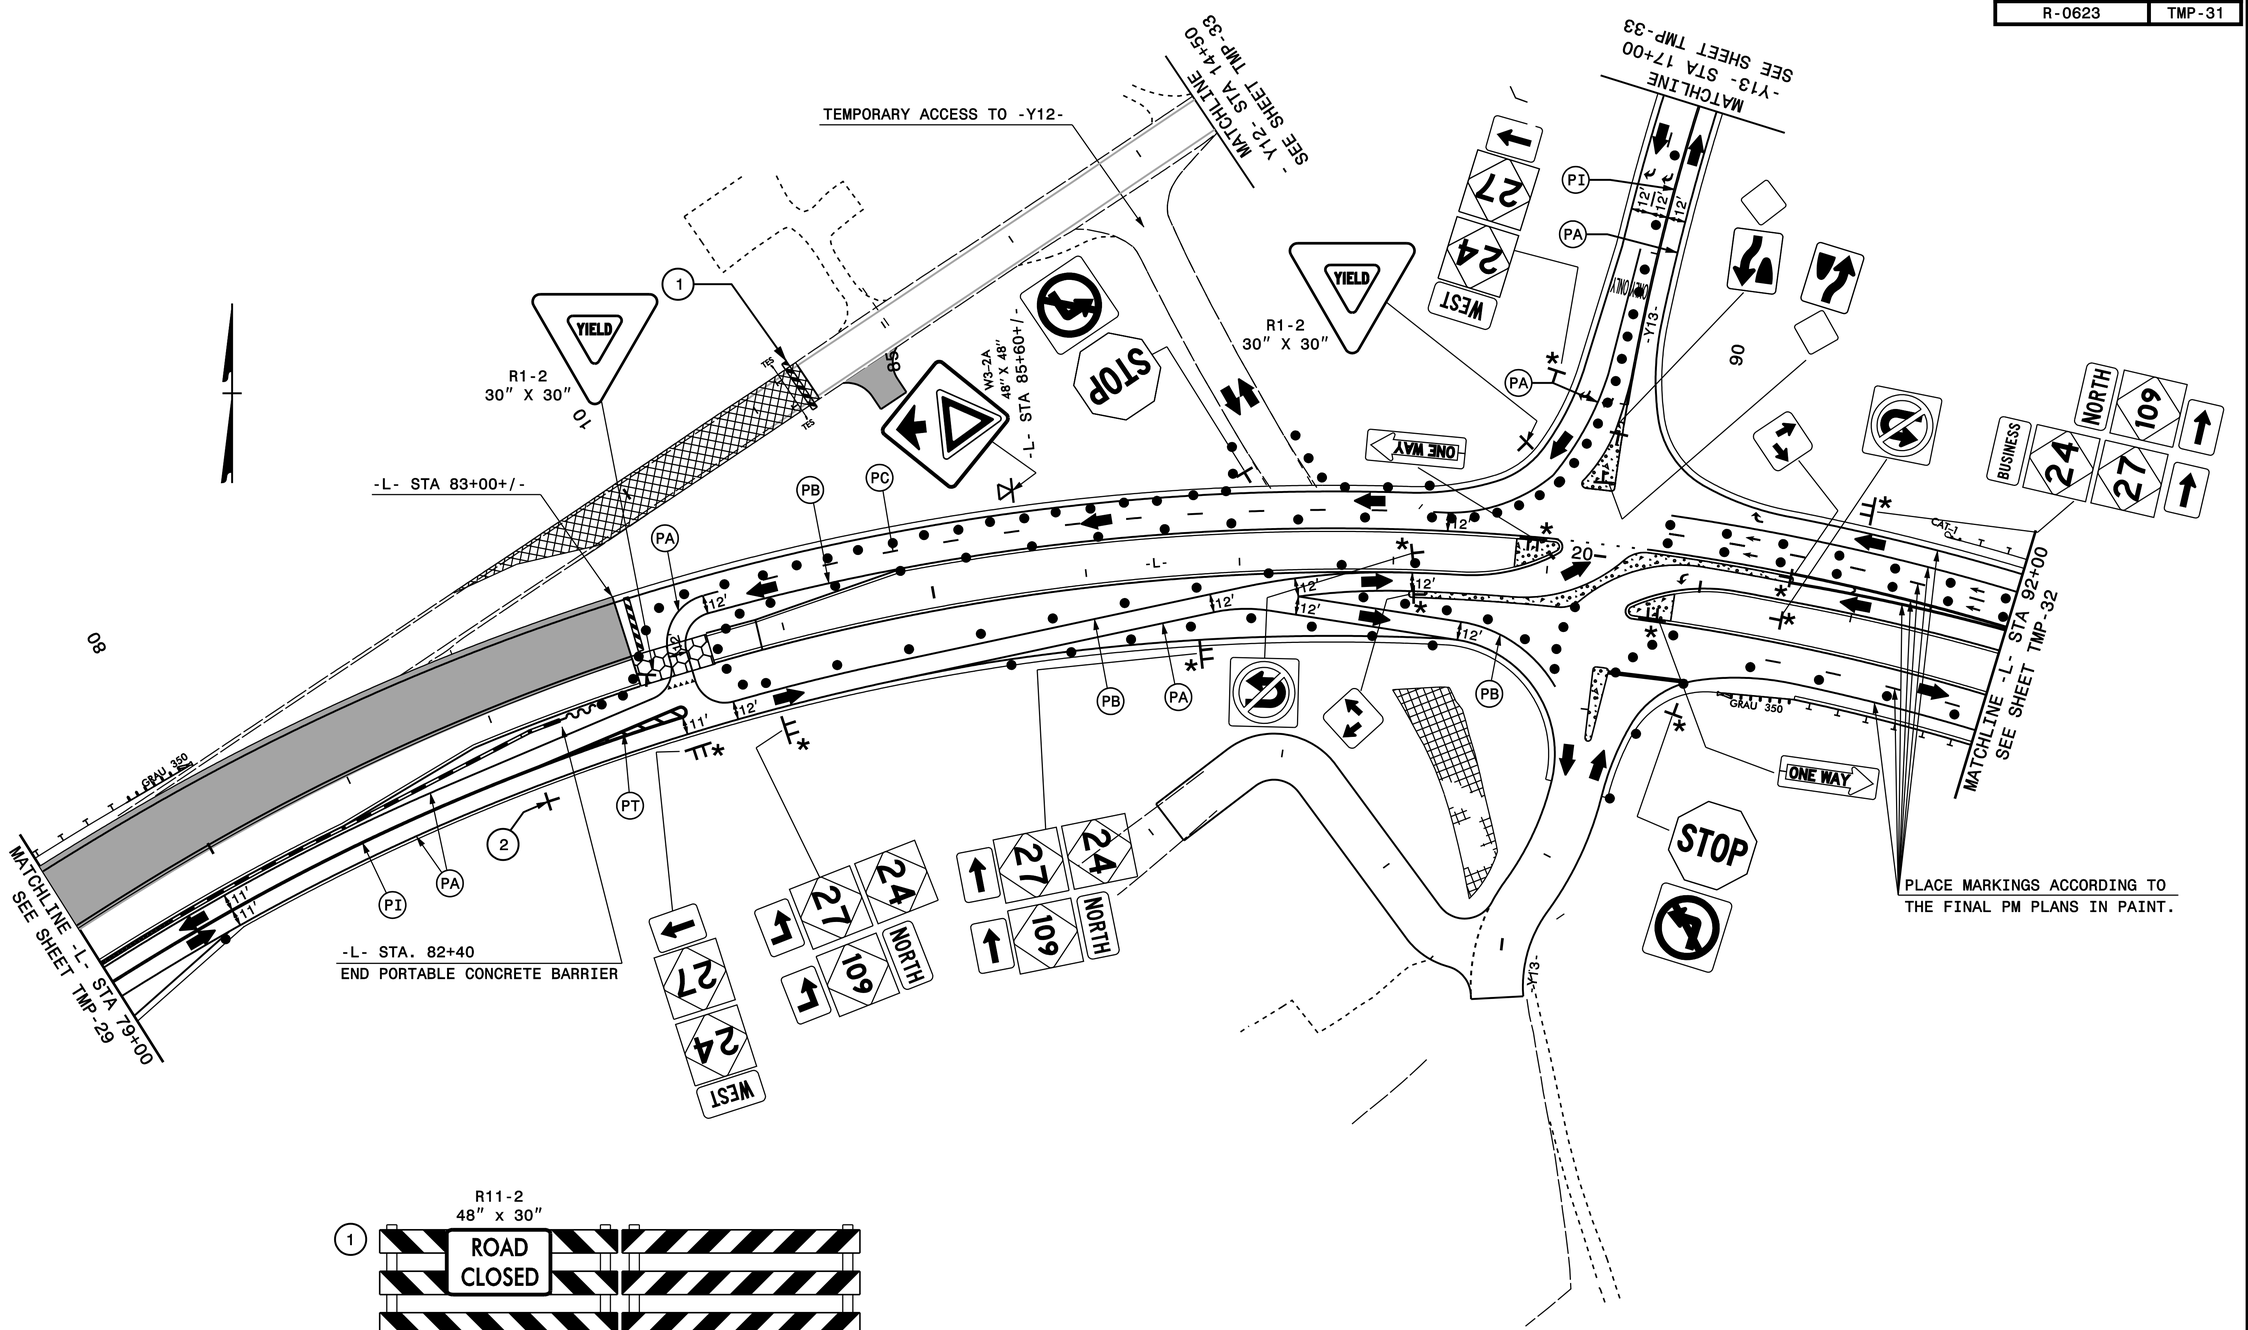

R11-2
48" x 30"

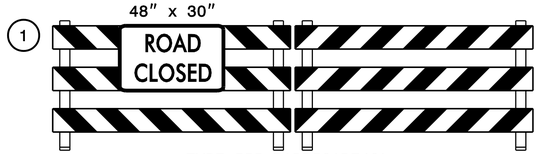

TYPE III BARRICADE(S)

* SEE FINAL SIGNING PLANS FOR PROPOSED SIGN.

PLAN PREPARED IN THE OFFICE OF:
PROGRESSIVE DESIGN GROUP, INC.
ENGINEERS • CONSULTANTS

APPROVED: DocuSigned by: Jim Arey DATE: 8/5/2014

NORTH CAROLINA PROFESSIONAL SEAL 025465 ENGINEER TIM AREY

DIVISION OF HIGHWAYS • STATE OF NORTH CAROLINA • DEPARTMENT OF TRANSPORTATION • WORK ZONE TRAFFIC CONTROL

PHASE II