PROJ. REFERENCE NO.	SHEET NO.
R-0623	TMP-51

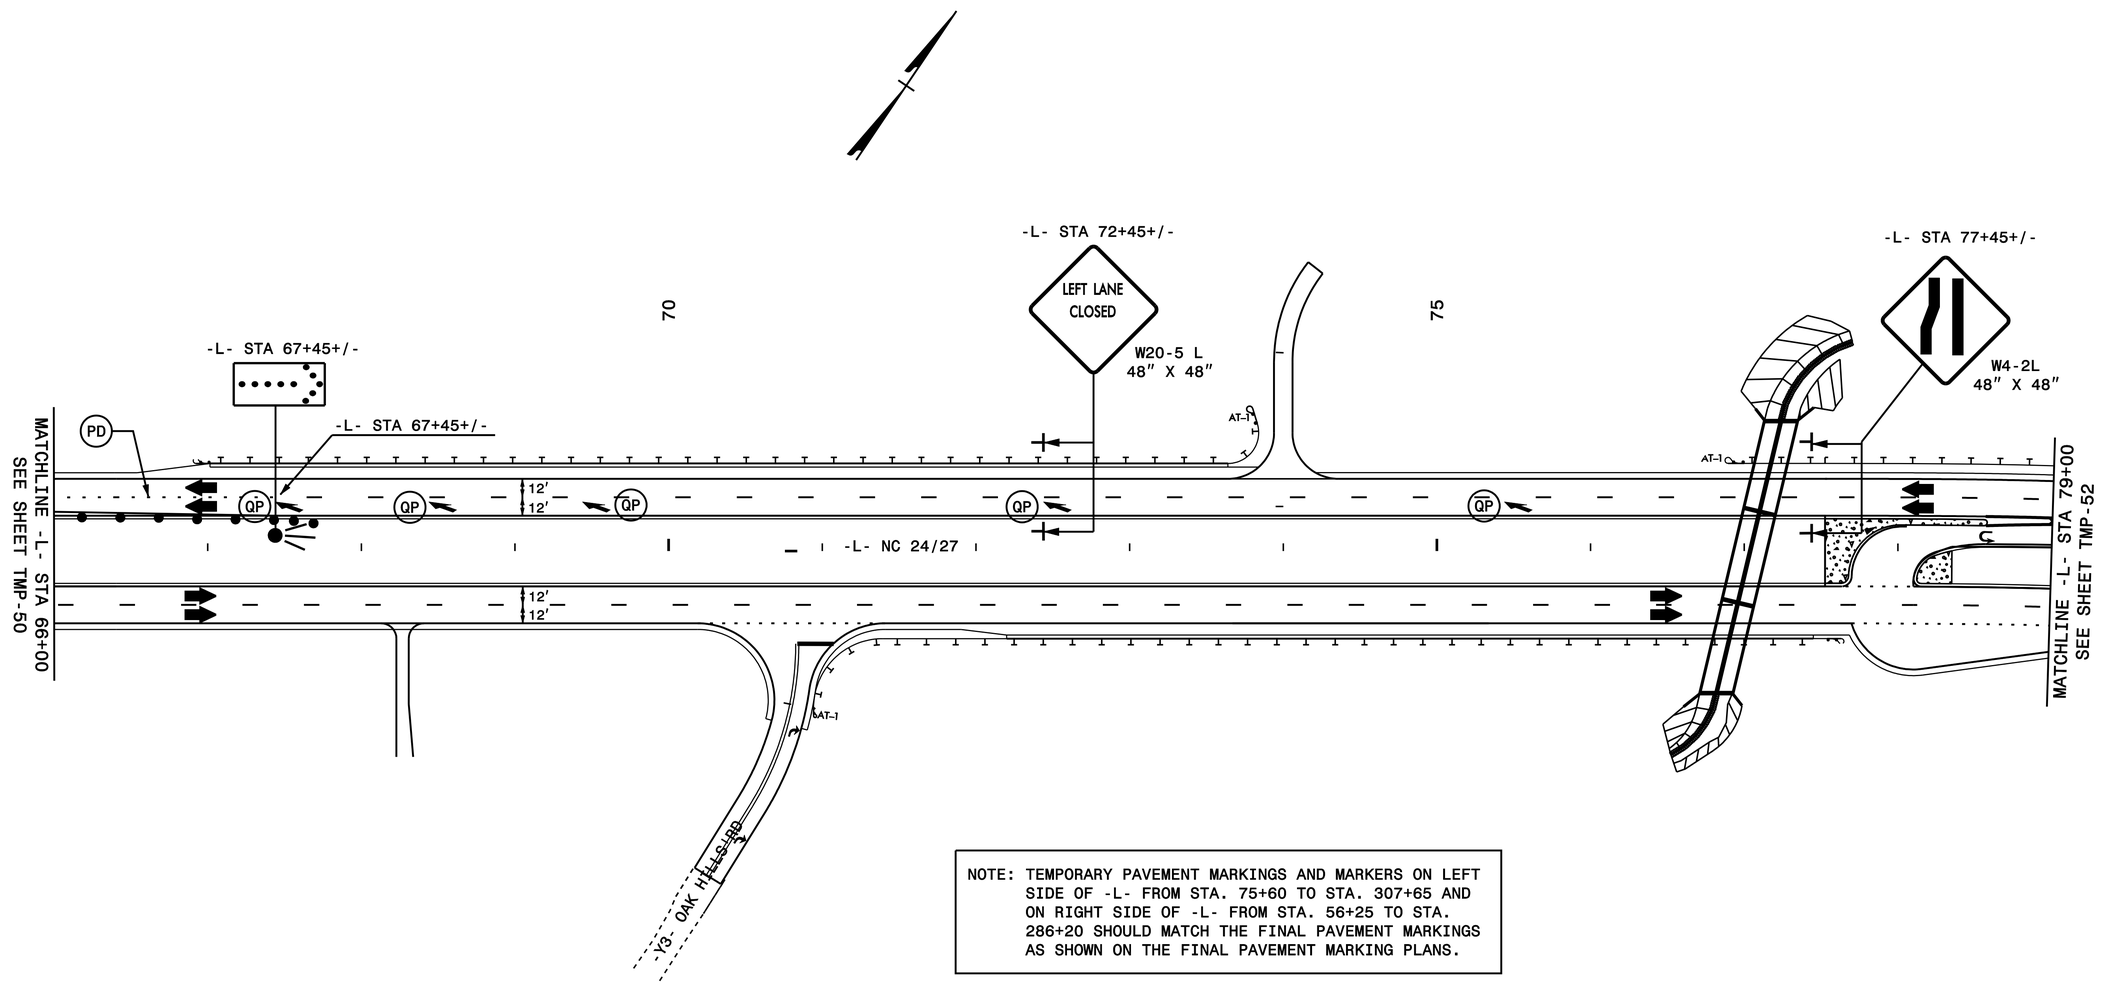

NOTE: TEMPORARY PAVEMENT MARKINGS AND MARKERS ON LEFT SIDE OF -L- FROM STA. 75+60 TO STA. 307+65 AND ON RIGHT SIDE OF -L- FROM STA. 56+25 TO STA. 286+20 SHOULD MATCH THE FINAL PAVEMENT MARKINGS AS SHOWN ON THE FINAL PAVEMENT MARKING PLANS.

PLAN PREPARED IN THE OFFICE OF:
PROGRESSIVE DESIGN GROUP, INC.
ENGINEERS • CONSULTANTS

APPROVED: DocuSigned by: Jim Arey DATE: 8/5/2014

NORTH CAROLINA PROFESSIONAL SEAL 025465 ENGINEER JIM AREY

DIVISION OF HIGHWAYS • STATE OF NORTH CAROLINA • DEPARTMENT OF TRANSPORTATION • WORK ZONE TRAFFIC CONTROL

PHASE III