PROJ. REFERENCE NO.	SHEET NO.
R-0623	TMP-29

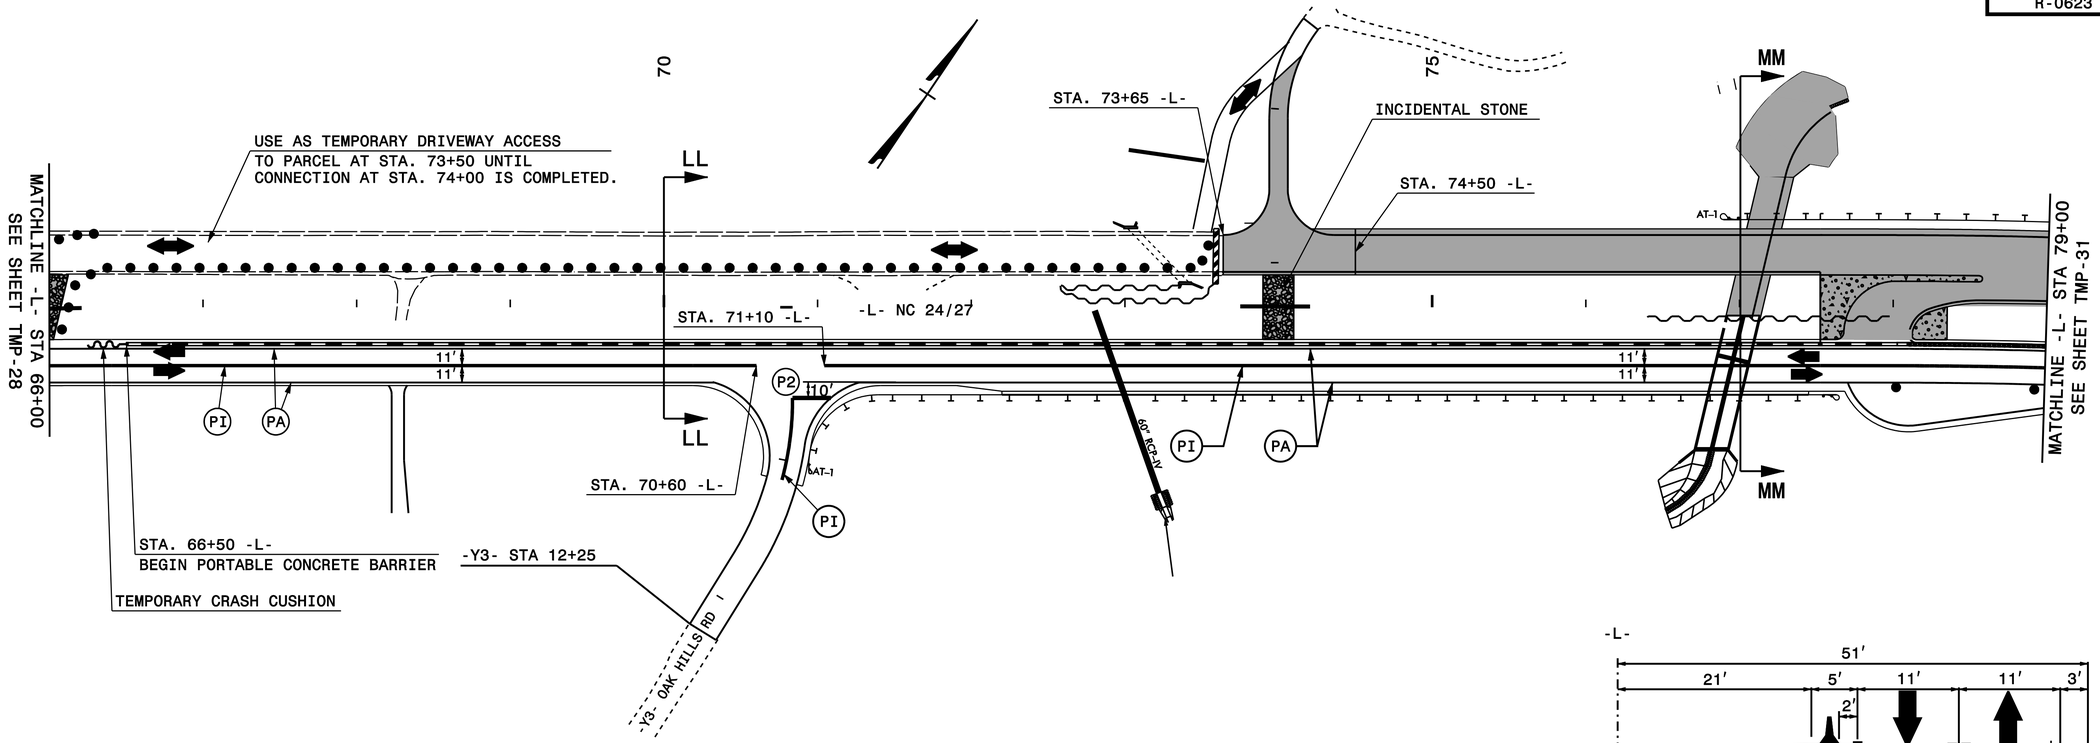

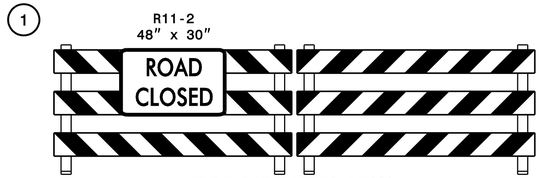

TYPE III BARRICADE(S)

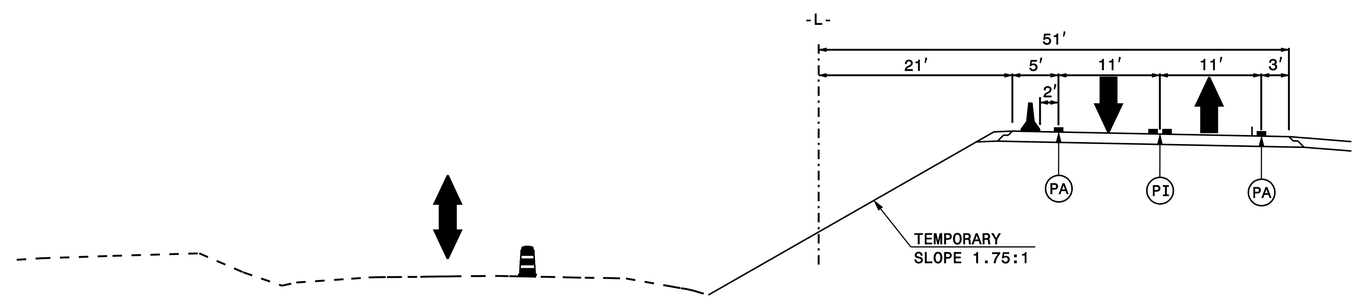

-L- STA. 70+00

SECTION LL-LL

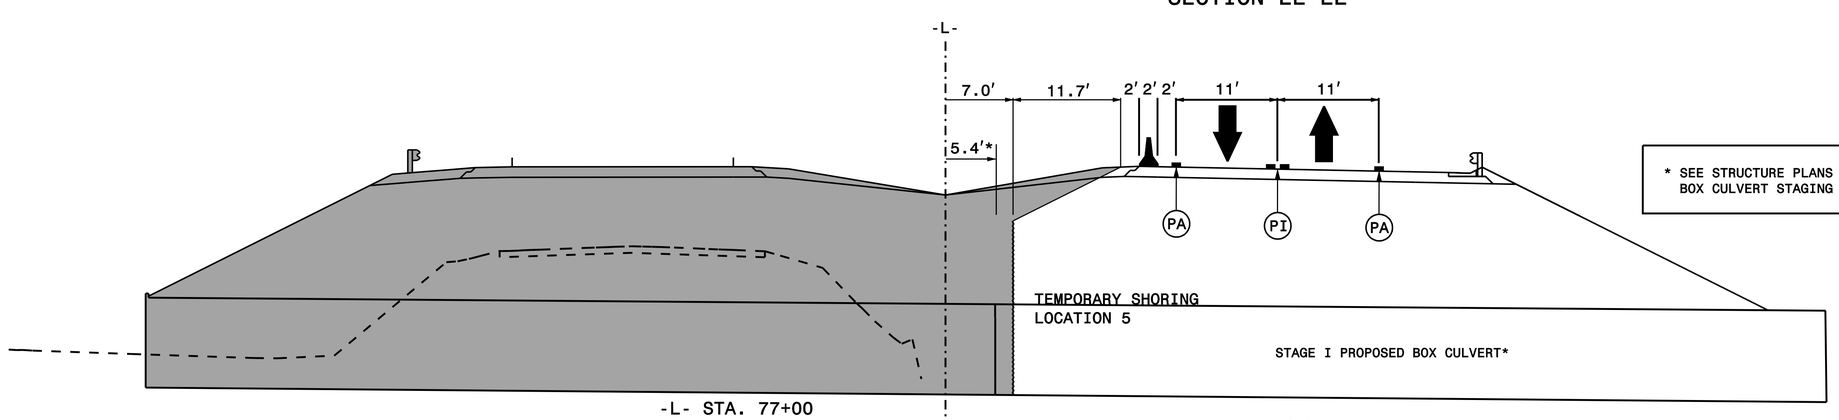

-L- STA. 77+00

SECTION MM-MM

* SEE STRUCTURE PLANS FOR DETAILED BOX CULVERT STAGING INFORMATION

PLAN PREPARED IN THE OFFICE OF:

PROGRESSIVE DESIGN GROUP, INC.

ENGINEERS • CONSULTANTS

APPROVED: Jim Arey DATE: 9/24/2014

NORTH CAROLINA PROFESSIONAL SEAL 025465 ENGINEER JIM AREY

DIVISION OF HIGHWAYS • STATE OF NORTH CAROLINA • DEPARTMENT OF TRANSPORTATION • WORK ZONE TRAFFIC CONTROL

PHASE II