PROJ. REFERENCE NO.	SHEET NO.
R-0623	TMP-10A

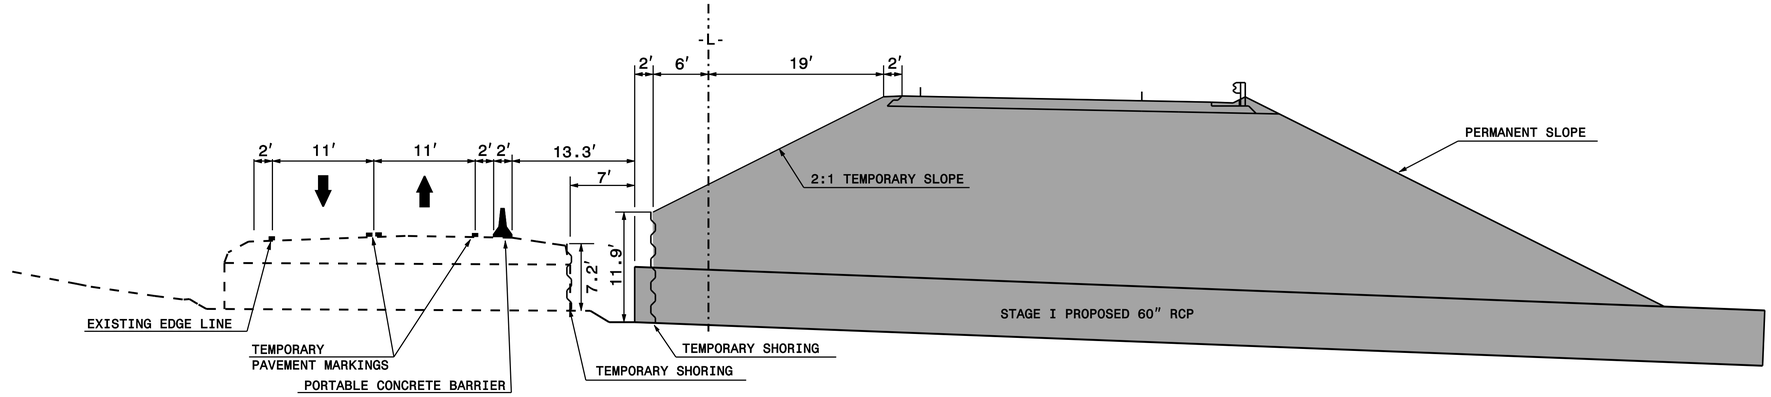

SECTION O-O
-L- STA. 73+25

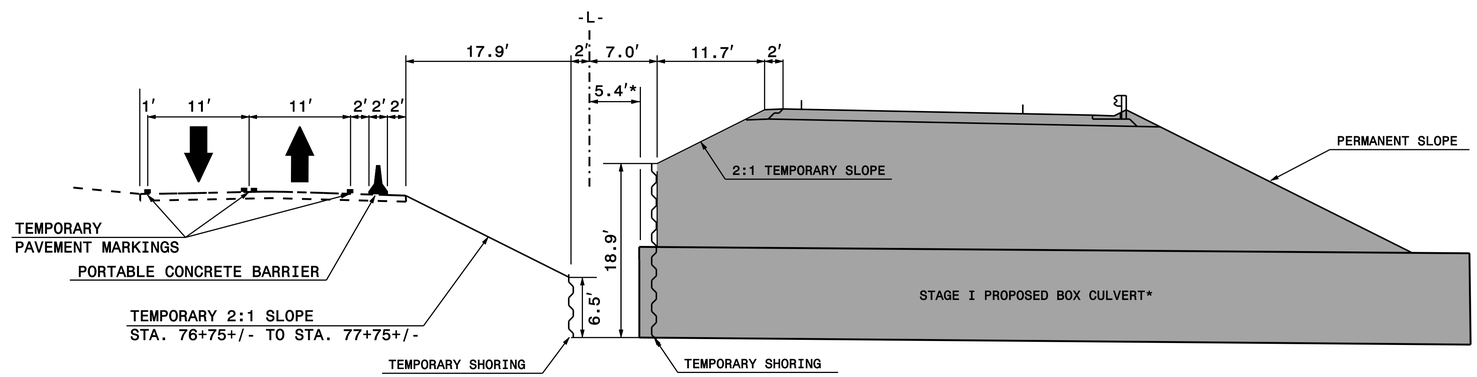

SECTION P-P
-L- STA. 77+00

* SEE STRUCTURE PLANS FOR DETAILED BOX CULVERT STAGING INFORMATION

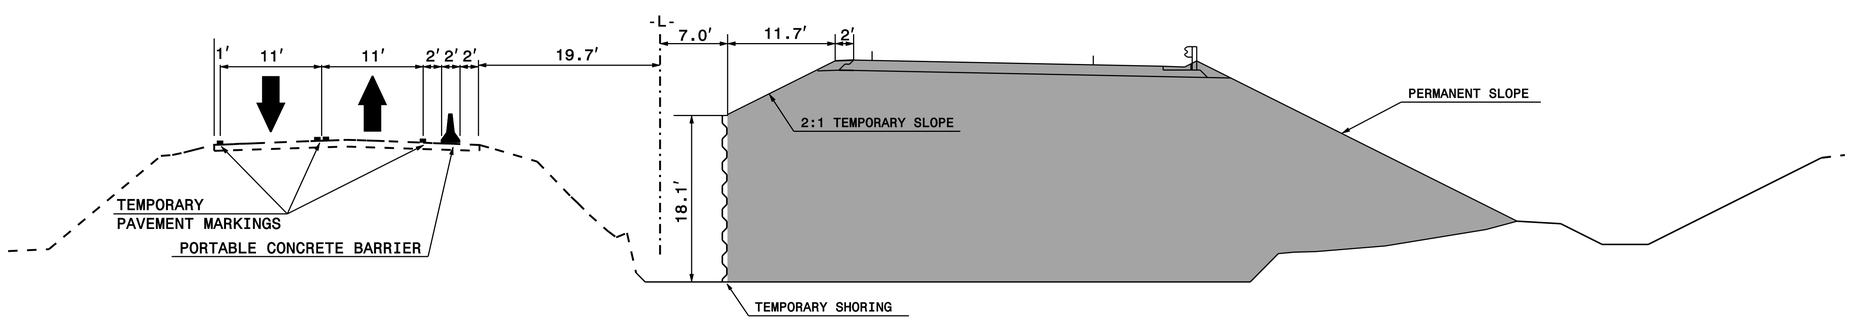

SECTION Q-Q
-L- STA. 77+50

PLAN PREPARED IN THE OFFICE OF:
PROGRESSIVE DESIGN GROUP, INC.
ENGINEERS • CONSULTANTS

APPROVED: DocuSigned by: Jim Arey DATE: 8/5/2014

NORTH CAROLINA PROFESSIONAL SEAL 025465 ENGINEER JIM AREY

DIVISION OF HIGHWAYS • STATE OF NORTH CAROLINA • DEPARTMENT OF TRANSPORTATION • WORK ZONE TRAFFIC CONTROL

PHASE I