PROJ. REFERENCE NO.	SHEET NO.
R-0623	TMP-2H

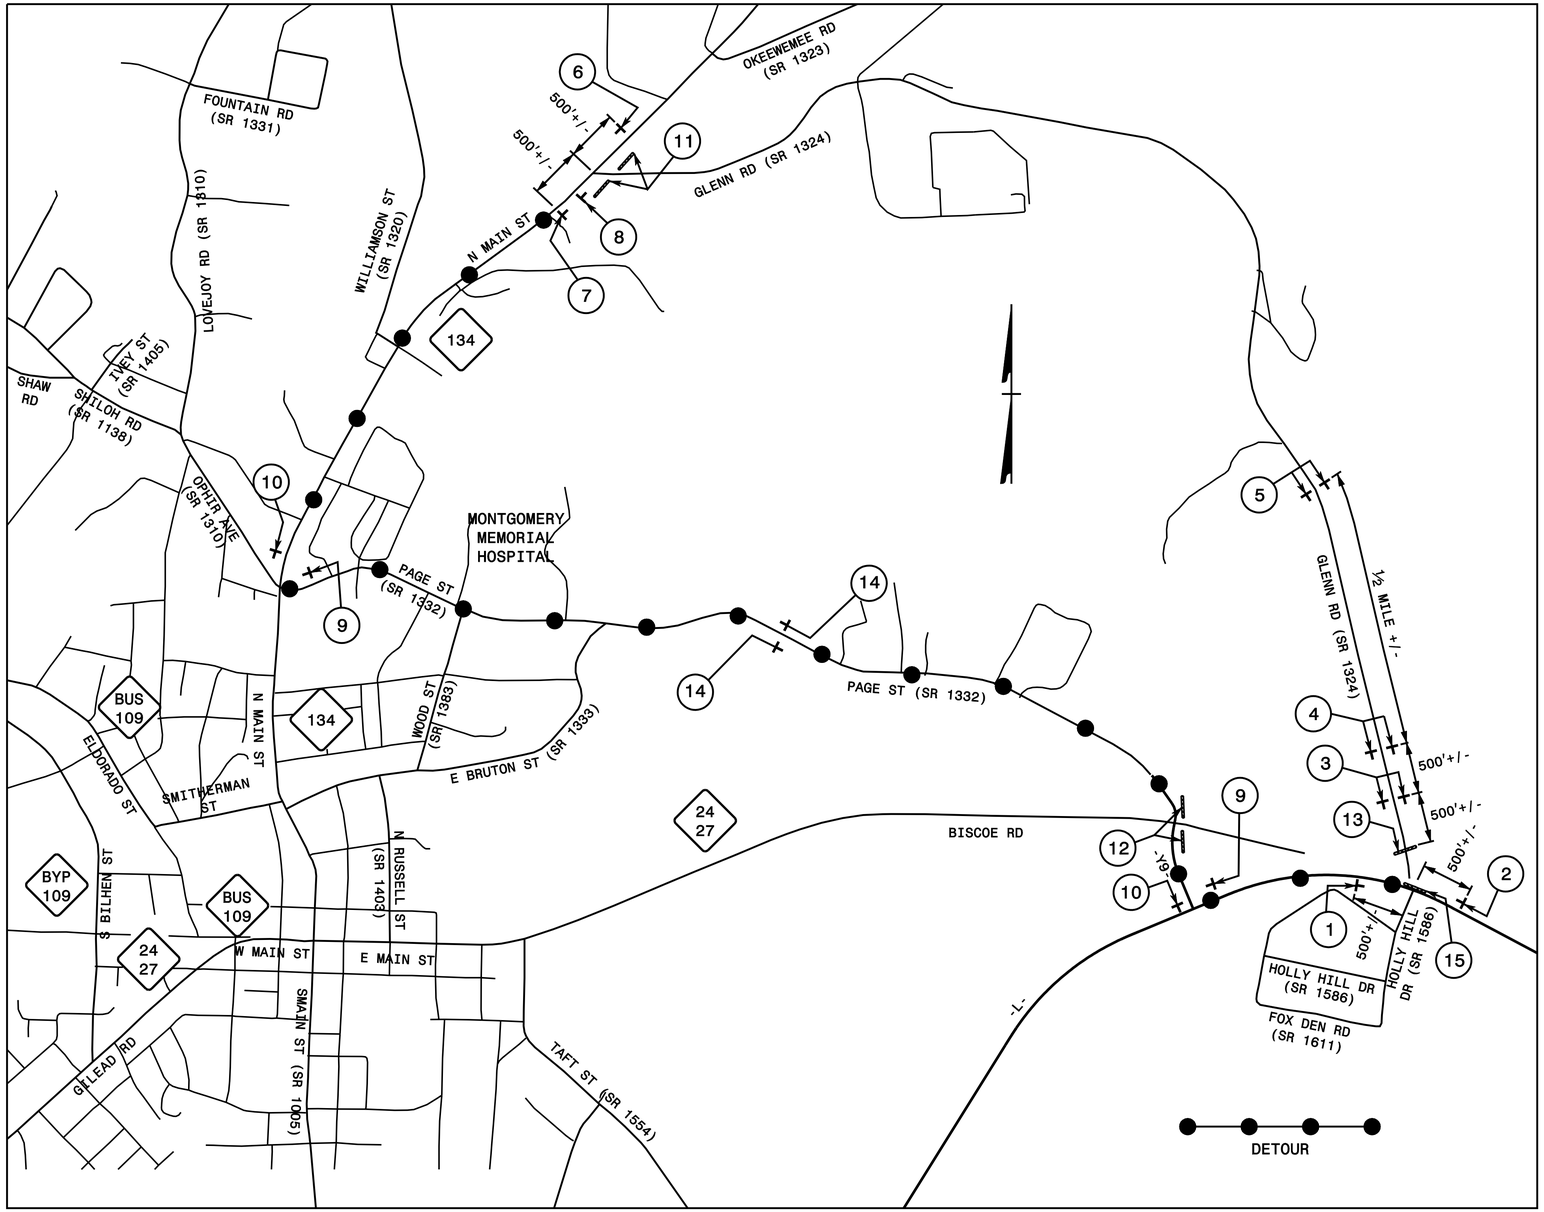

1 ROAD CLOSED W20-3 48" X 48"
R3-2 24" X 24"
(1 EA.)

2 ROAD CLOSED W20-3 48" X 48"
R3-1 24" X 24"
(1 EA.)

3 ROAD CLOSED 500 FT W20-3 48" X 48"
(2 EA.)

4 ROAD CLOSED 1000 FT W20-3 48" X 48"
(2 EA.)

5 ROAD CLOSED AHEAD W20-3 48" X 48"
(2 EA.)

6 ROAD CLOSED AHEAD W20-3 48" X 48"
NEXT LEFT SP-4L 48" X 12"
(1 EA.)

7 ROAD CLOSED AHEAD W20-3 48" X 48"
NEXT RIGHT SP-4R 48" X 12"
(1 EA.)

8 END DETOUR M4-8 A 24" X 18"
(1 EA.)

9 GLENN RD
DETOUR M4-8 24" X 12"
M6-1 21" X 15"
(2 EA.)

10 BISCOE RD
DETOUR M4-8 24" X 12"
M6-1 21" X 15"
(2 EA.)

11 R11-3 60" X 30"
ROAD CLOSED
2 MILES AHEAD
LOCAL TRAFFIC ONLY
DETOUR
M4-10R 48" X 18"
TYPE III BARRICADE
(2 EA.)

12 R11-2 48" X 30"
ROAD CLOSED
DETOUR
M4-10L 48" X 18"
TYPE III BARRICADE
(3 EA.)

13 R11-2 48" X 30"
ROAD CLOSED
TYPE III BARRICADE(S)
(1 EA.)

14 GLENN RD
DETOUR M4-8 24" X 12"
M6-3 21" X 15"
(2 EA.)

15 R11-2 48"X30"
ROAD CLOSED
DETOUR
M4-10L 48"X18"
TYPE III BARRICADE

REFER TO ROADWAY STANDARD DRAWING #1101.08, SHEET 1 OF 9 FOR APPLICABLE NOTES.

SEE SHEETS TMP-2I THRU TMP-2K FOR SPECIAL SIGN DESIGNS.

PLAN PREPARED IN THE OFFICE OF:
PROGRESSIVE DESIGN GROUP, INC.
ENGINEERS • CONSULTANTS

APPROVED: DocuSigned by: Jim Arey DATE: 8/5/2014

NORTH CAROLINA PROFESSIONAL SEAL 025465 ENGINEER JIM AREY

DIVISION OF HIGHWAYS • STATE OF NORTH CAROLINA • DEPARTMENT OF TRANSPORTATION • WORK ZONE TRAFFIC CONTROL

-Y10- GLENN RD DETOUR