PROJ. REFERENCE NO.	SHEET NO.
R-0623	TMP-41

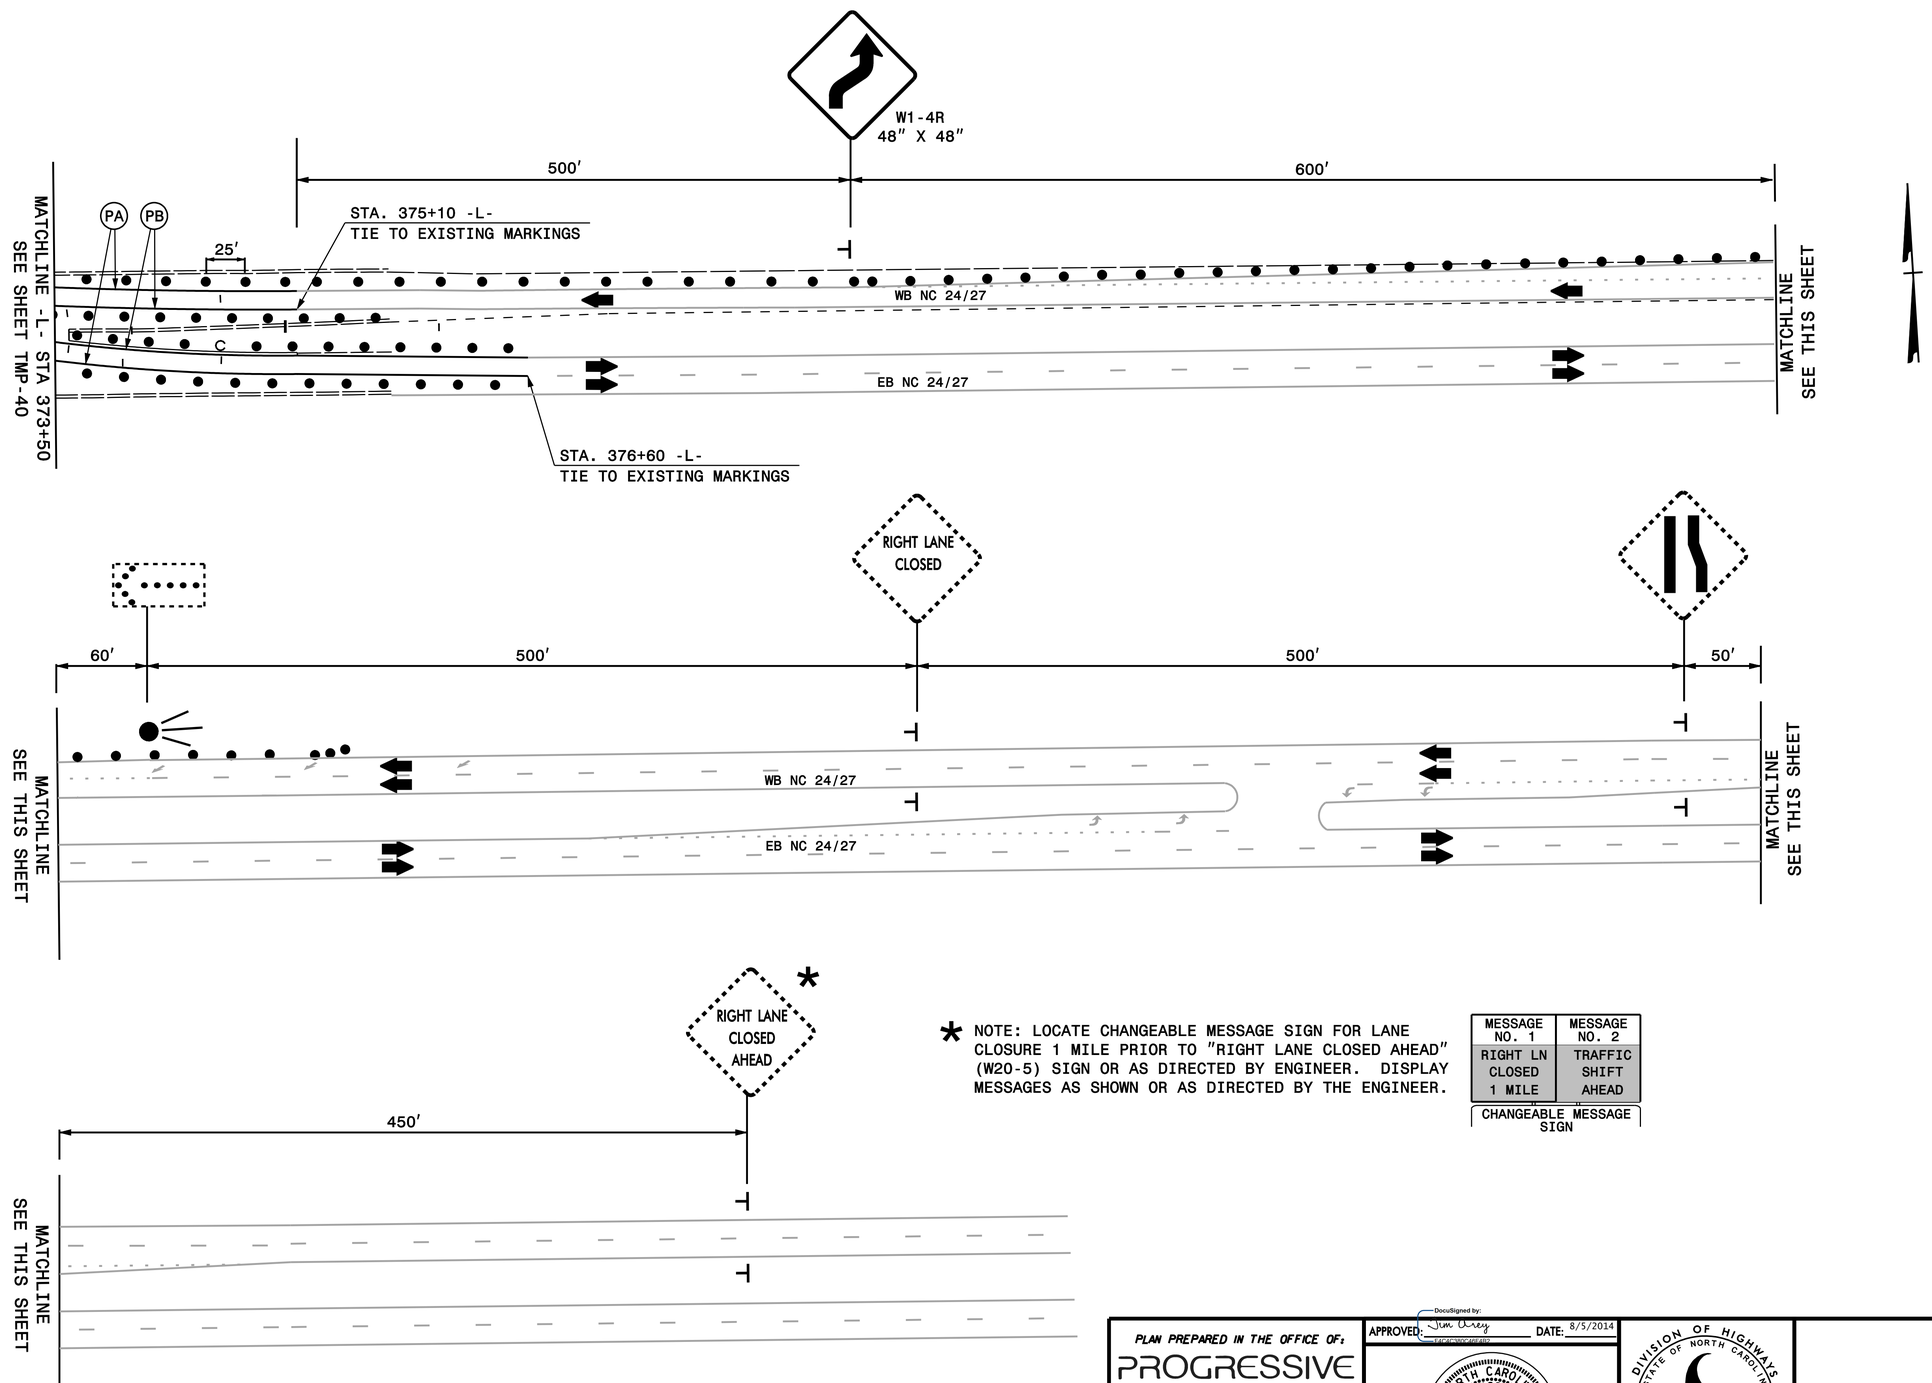

* NOTE: LOCATE CHANGEABLE MESSAGE SIGN FOR LANE CLOSURE 1 MILE PRIOR TO "RIGHT LANE CLOSED AHEAD" (W20-5) SIGN OR AS DIRECTED BY ENGINEER. DISPLAY MESSAGES AS SHOWN OR AS DIRECTED BY THE ENGINEER.

MESSAGE NO. 1	MESSAGE NO. 2
RIGHT LN CLOSED 1 MILE	TRAFFIC SHIFT AHEAD

CHANGEABLE MESSAGE SIGN

PLAN PREPARED IN THE OFFICE OF:
PROGRESSIVE DESIGN GROUP, INC.
ENGINEERS • CONSULTANTS

APPROVED: DocuSigned by: Jim Arey DATE: 8/5/2014

NORTH CAROLINA PROFESSIONAL SEAL 025465 ENGINEER JIM AREY

DIVISION OF HIGHWAYS • STATE OF NORTH CAROLINA • DEPARTMENT OF TRANSPORTATION • WORK ZONE TRAFFIC CONTROL

PHASE II