PROJ. REFERENCE NO.	SHEET NO.
R-0623	TMP-28

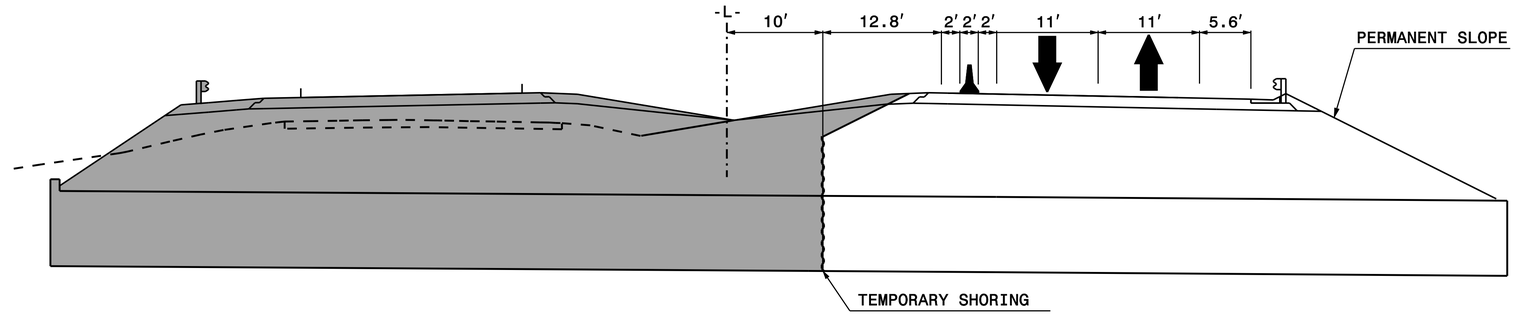

-L- STA. 53+80

SECTION II-II

* SEE STRUCTURE PLANS FOR DETAILED BOX CULVERT STAGING INFORMATION

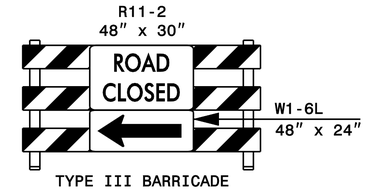

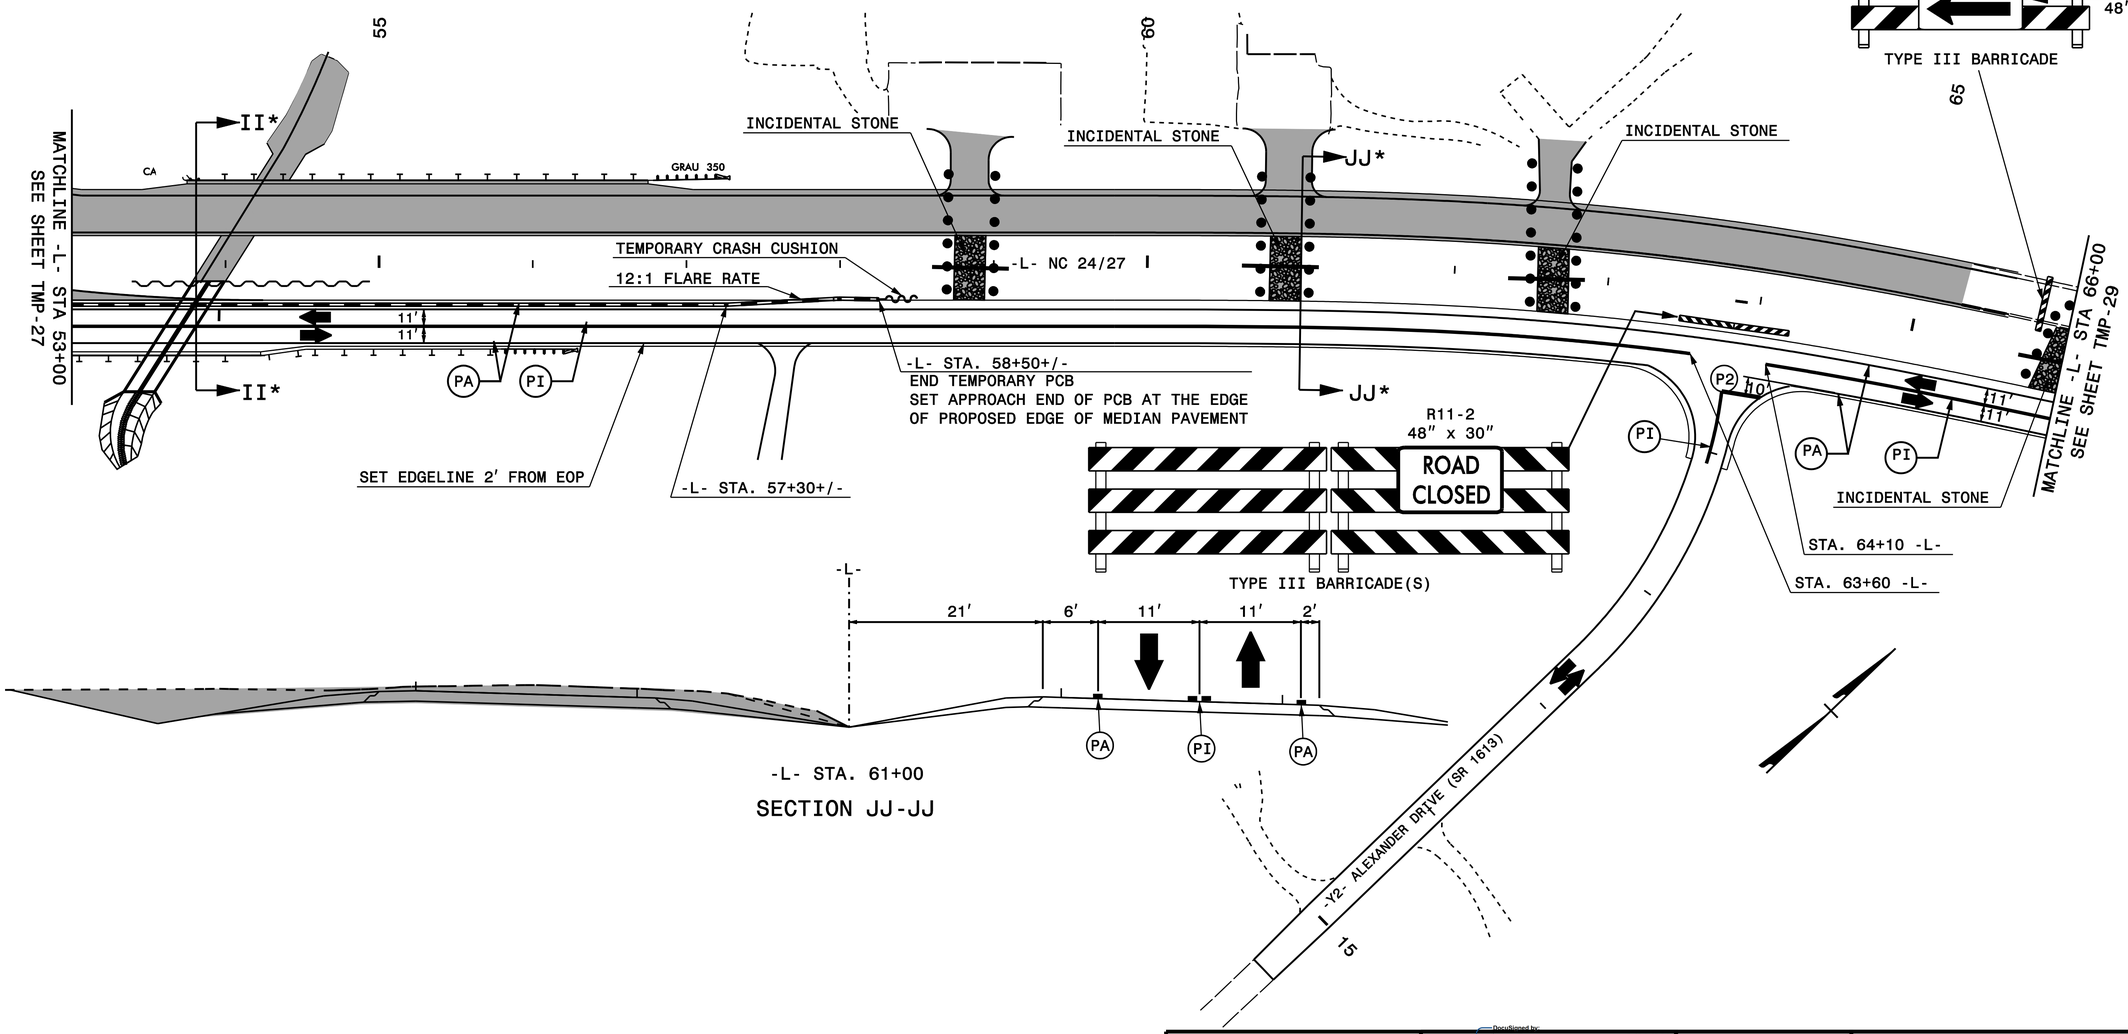

PLAN PREPARED IN THE OFFICE OF:

PROGRESSIVE DESIGN GROUP, INC.

ENGINEERS • CONSULTANTS

APPROVED: DocuSigned by: Jim Arey DATE: 9/24/2014

NORTH CAROLINA PROFESSIONAL SEAL 025465 ENGINEER JIM AREY

DIVISION OF HIGHWAYS • STATE OF NORTH CAROLINA • DEPARTMENT OF TRANSPORTATION • WORK ZONE TRAFFIC CONTROL

PHASE II