HINDE ENGINEERING
License No. C-2639
7520 E. Independence Blvd., Suite 230 Charlotte, NC 28227

PROJECT REFERENCE NO.	SHEET NO.
R-0623	UC-21

DESIGNED BY: CLS
DRAWN BY: JNA
CHECKED BY: CLS
APPROVED BY:
REVISED:

NORTH CAROLINA DEPARTMENT OF TRANSPORTATION

UTILITIES ENGINEERING SEC.
PHONE:(919)707-6690
FAX:(919)250-4151

NORTH CAROLINA PROFESSIONAL ENGINEER SEAL 040370 CHRIST L. STEVENS

DocuSigned by:
Christ L. Stevens
9C6F82D777EB42D...
9/26/14
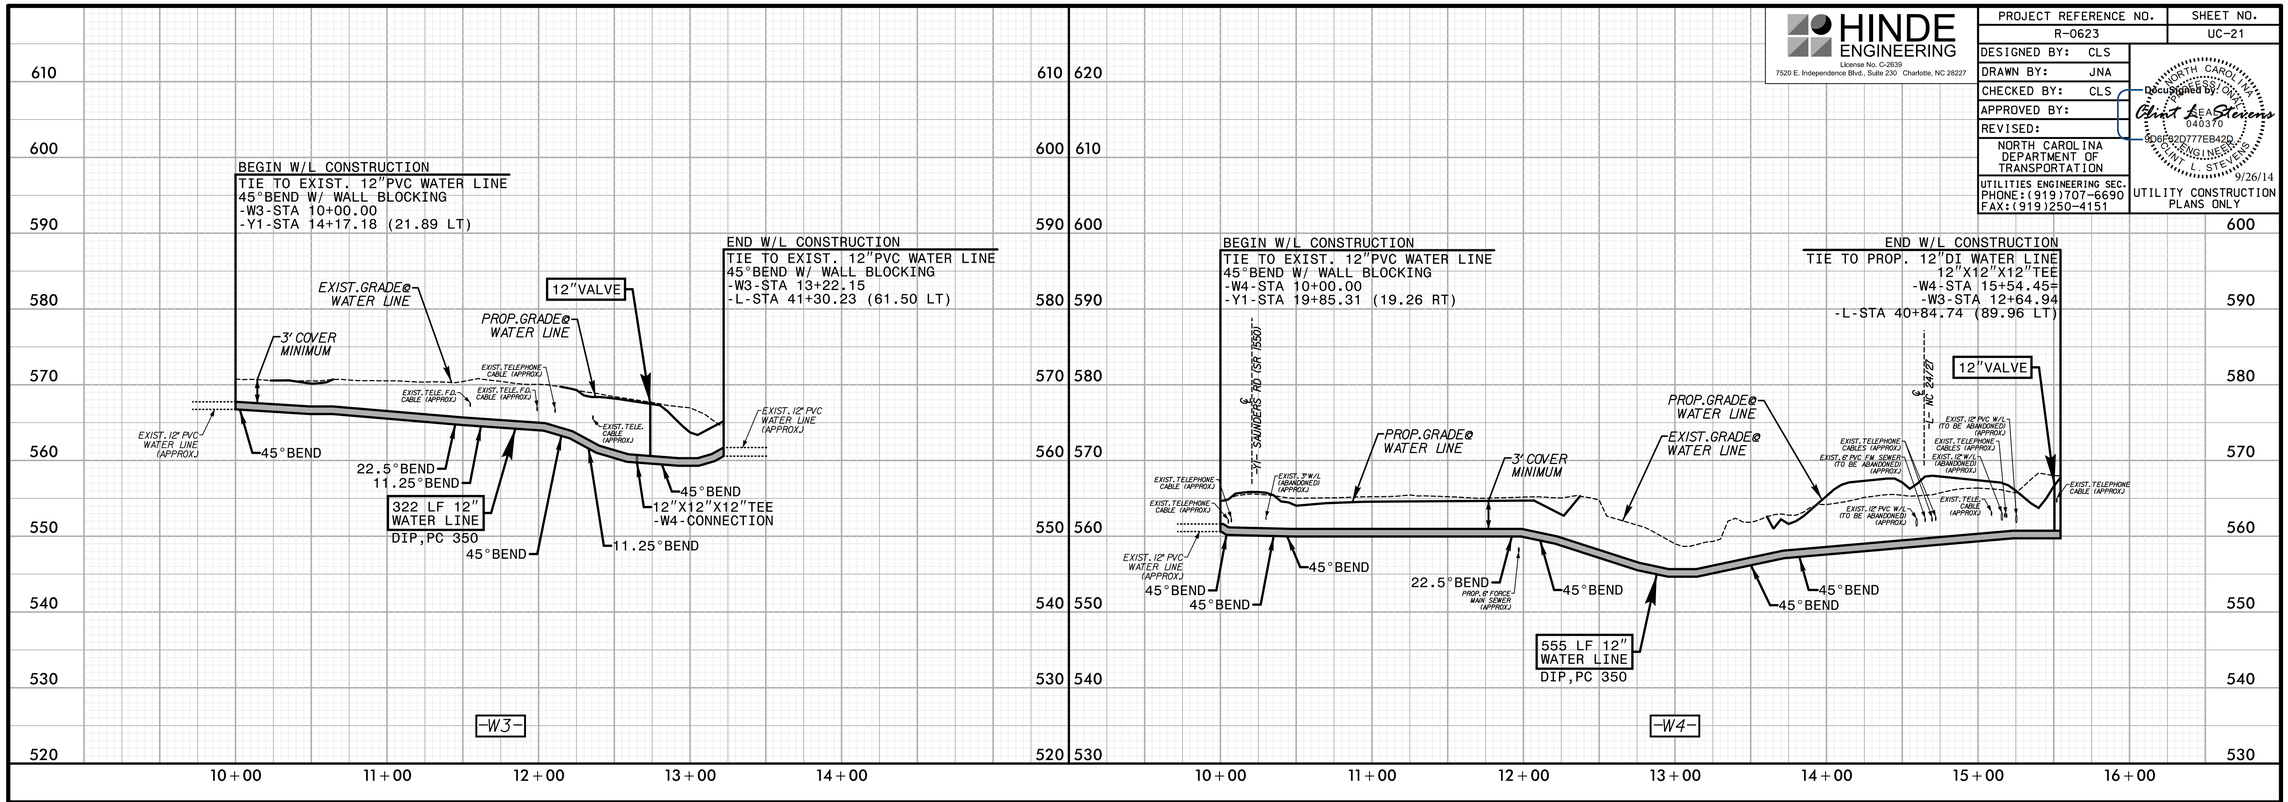
UTILITY CONSTRUCTION PLANS ONLY