UTILITY PLAN SHEET UC-16 CORRESPONDS WITH ROADWAY PLAN SHEET 30

HINDE ENGINEERING
License No. C-2639
7520 E. Independence Blvd., Suite 230 Charlotte, NC 28227

PROJECT REFERENCE NO.	SHEET NO.
R-0623	UC-16

DESIGNED BY: CLS
DRAWN BY: JNA
CHECKED BY: CLS
APPROVED BY:
REVISED:

NORTH CAROLINA DEPARTMENT OF TRANSPORTATION

UTILITIES ENGINEERING SEC.
PHONE:(919)707-6690
FAX:(919)250-4151

NORTH CAROLINA PROFESSIONAL SEAL 040370 ENGINEER JOHN L. STEVENS
DocuSigned by: John L. Stevens
9D6B2D777EB42D...
9/26/14

UTILITY CONSTRUCTION PLANS ONLY

UTILITY CONSTRUCTION
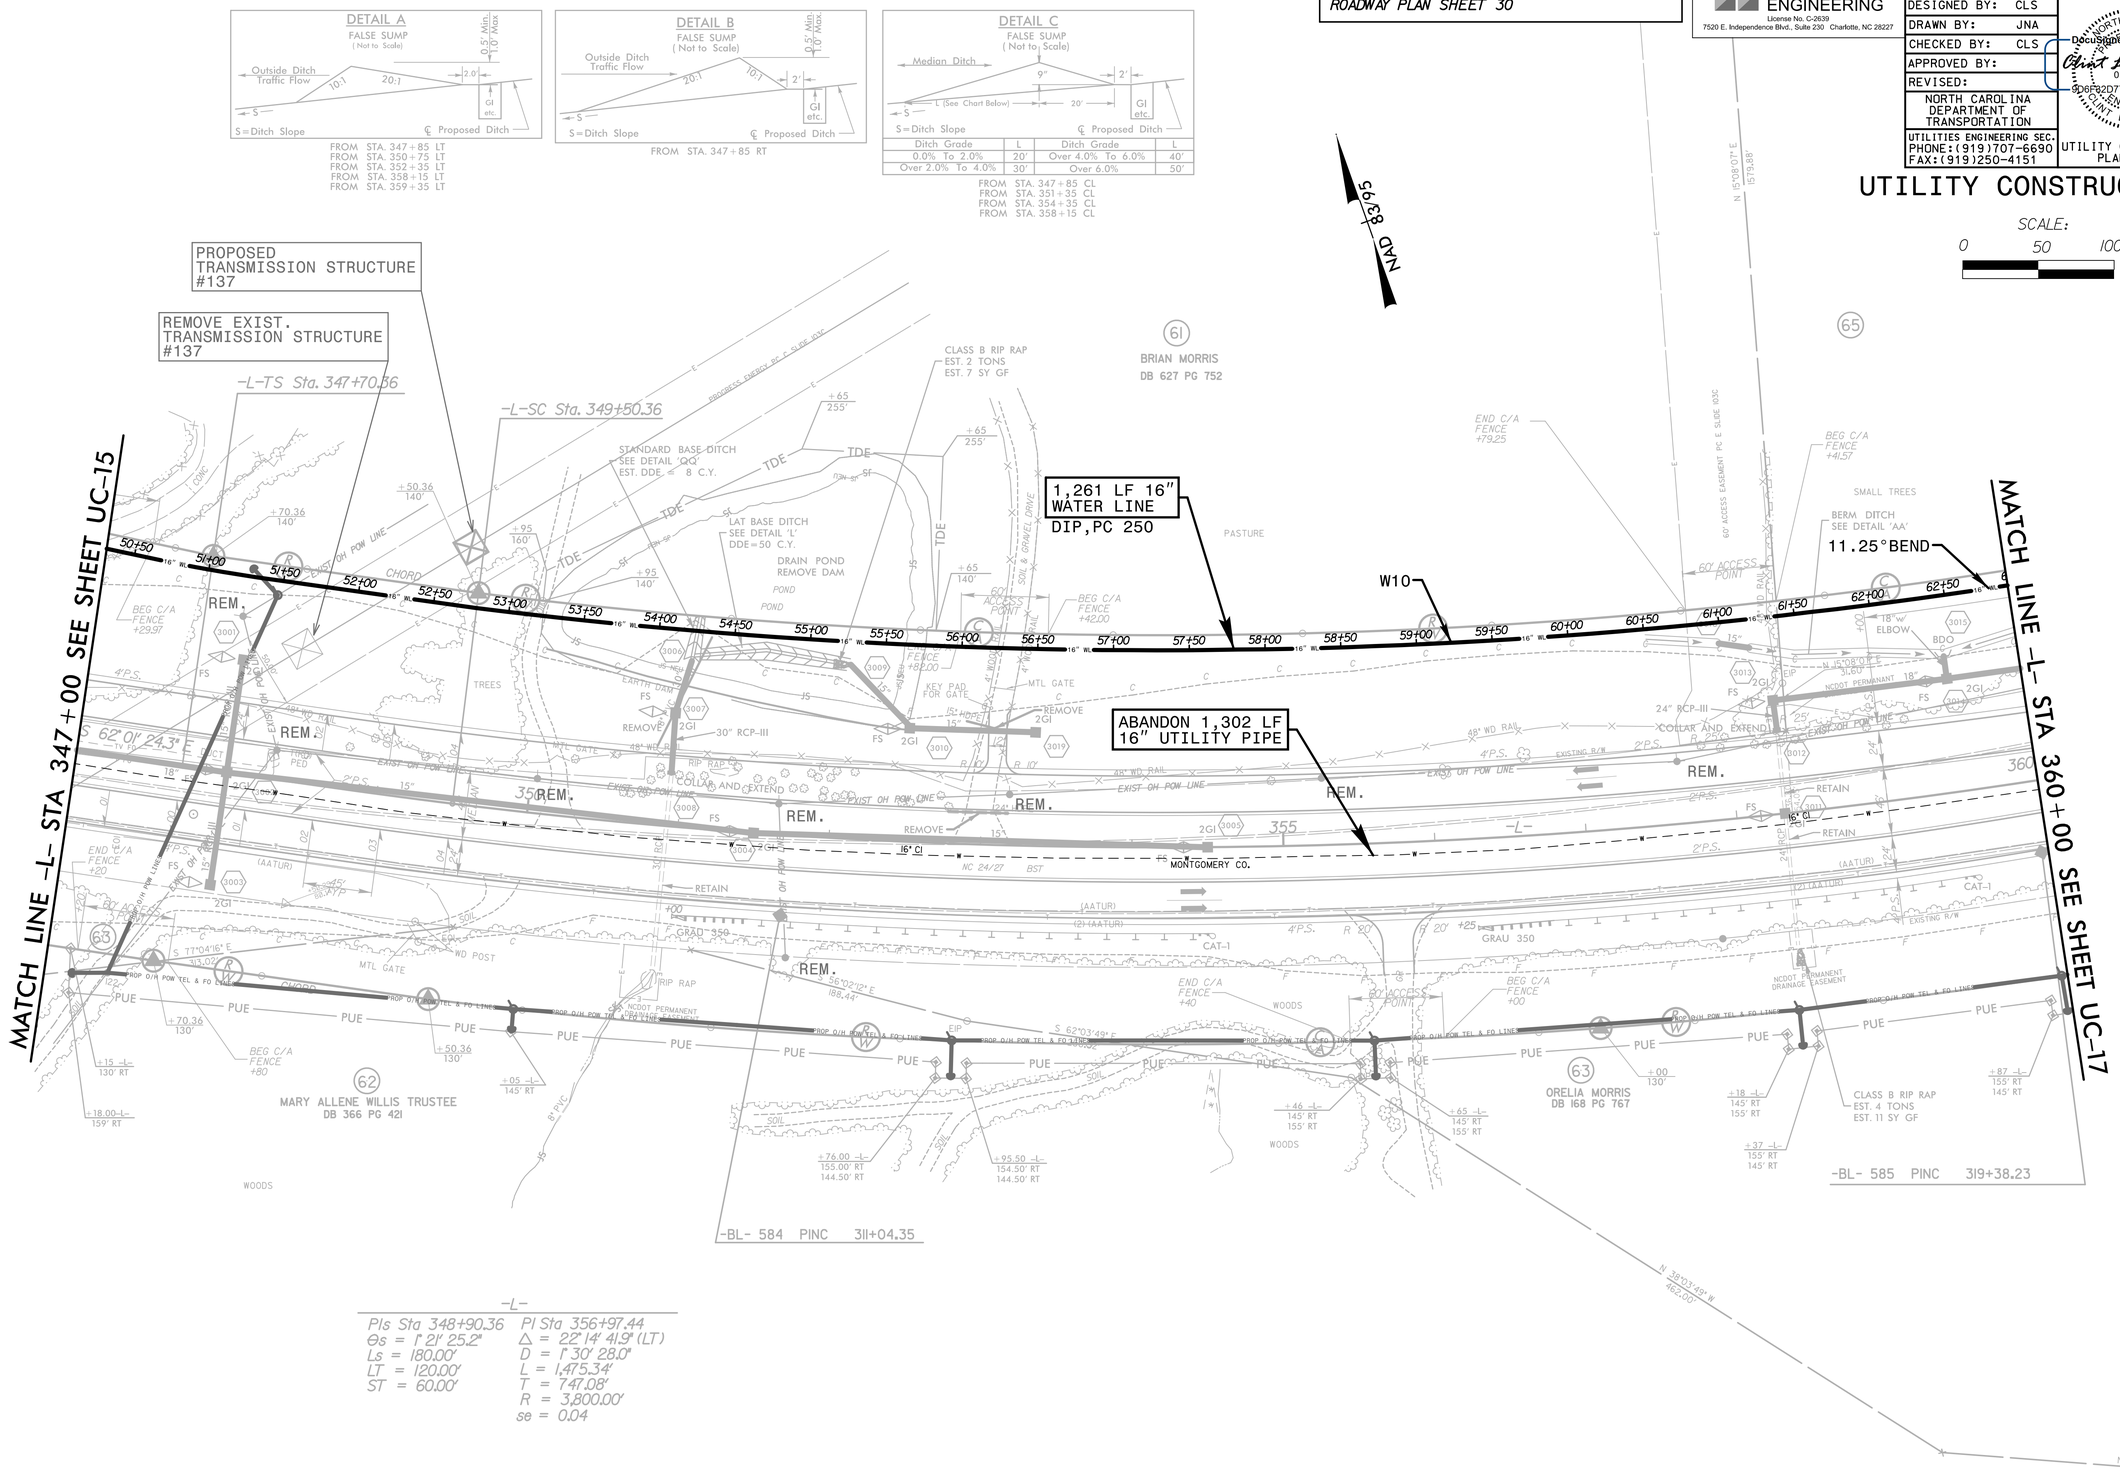
SCALE: 0 50 100