UTILITY PLAN SHEET UC-14 CORRESPONDS WITH ROADWAY PLAN SHEET 28

HINDE ENGINEERING
License No. C-2639
7520 E. Independence Blvd., Suite 230 Charlotte, NC 28227

PROJECT REFERENCE NO.	SHEET NO.
R-0623	UC-14
DESIGNED BY: CLS	
DRAWN BY: JNA	
CHECKED BY: CLS	
APPROVED BY:	
REVISED:	
NORTH CAROLINA DEPARTMENT OF TRANSPORTATION	
UTILITIES ENGINEERING SEC. PHONE:(919)707-6690 FAX:(919)250-4151	UTILITY CONSTRUCTION PLANS ONLY

NORTH CAROLINA PROFESSIONAL SEAL ENGINEER 040370 CLINT L. STEVENS
Docusigned by: Clint L. Stevens 8D6F32D777EB42D...
9/26/14

UTILITY CONSTRUCTION

NAD 83/95

SCALE: 0 50 100

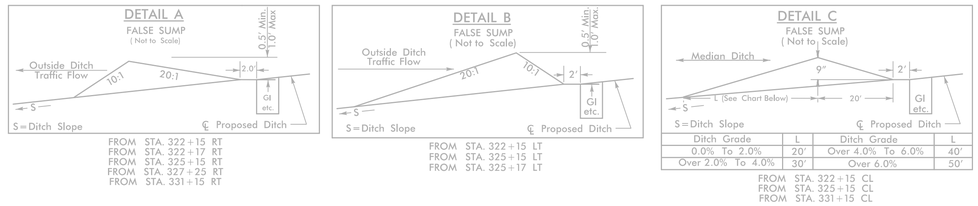

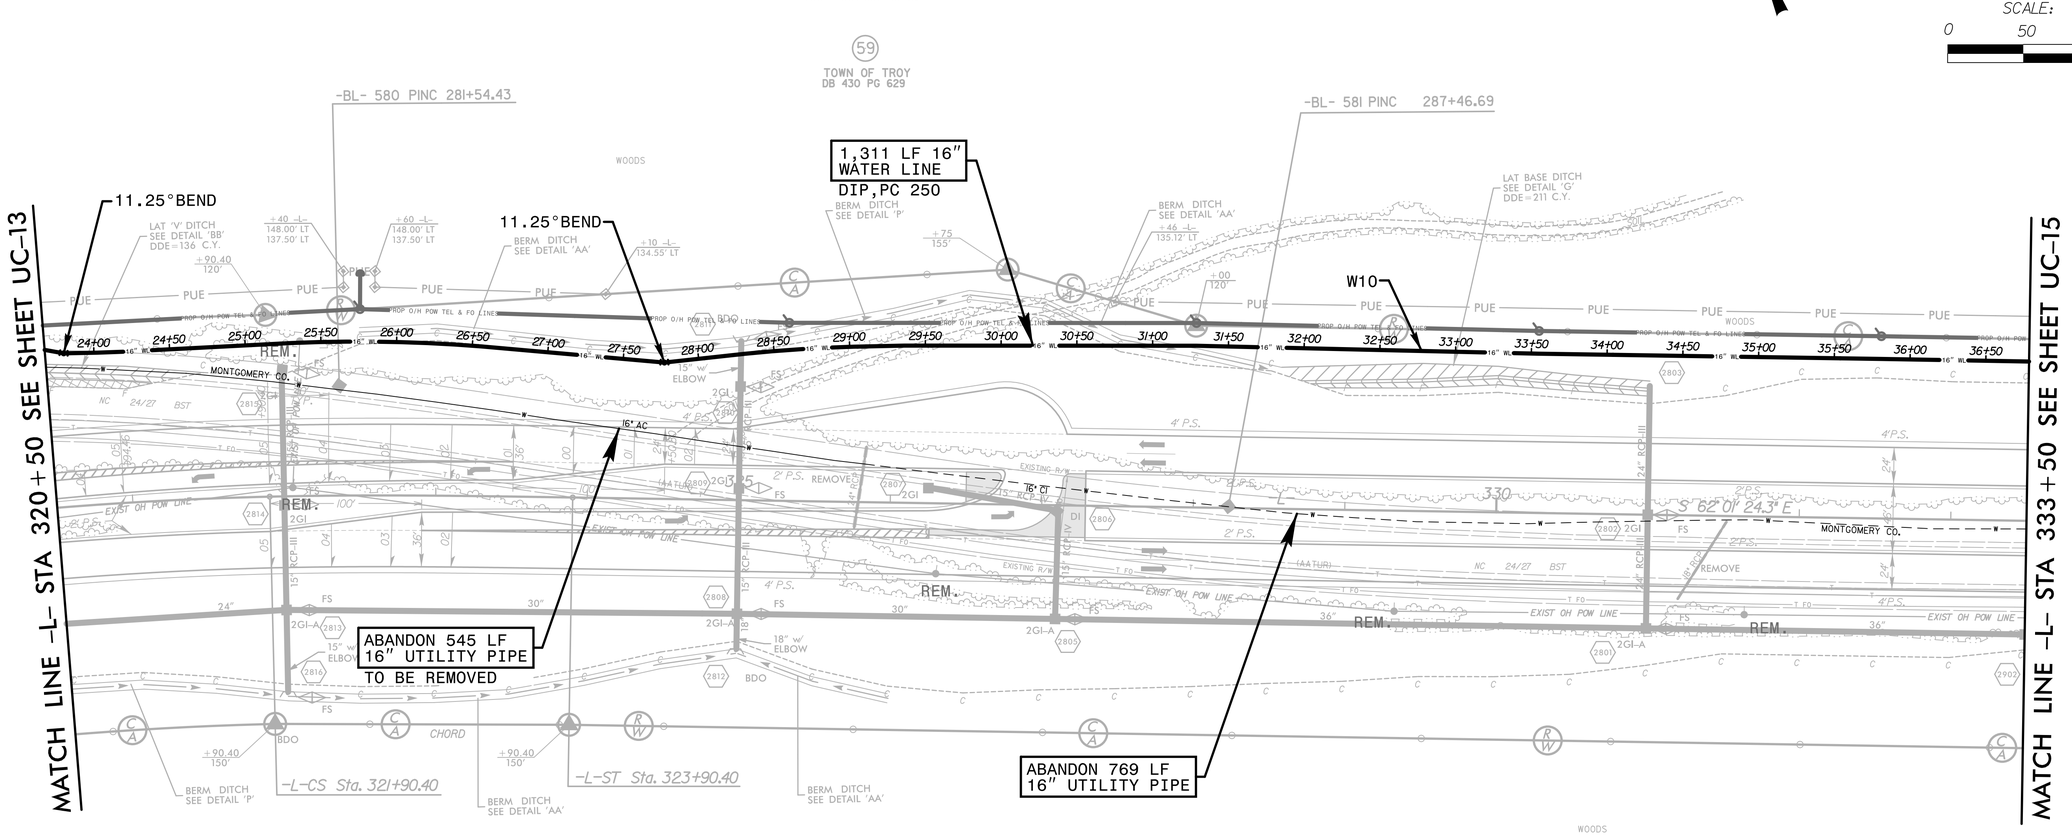

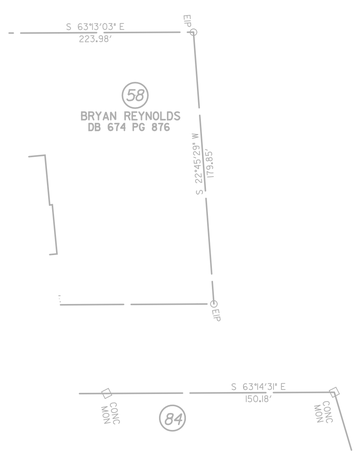

-L-

PI Sta 312+44.67	PIs Sta 322+57.08
△ = 45° 59' 18.5" (RT)	Θs = 2° 17' 30.6"
D = 2° 17' 30.6"	Ls = 200.00'
L = 2,006.63'	LT = 133.34'
T = 1,060.89'	ST = 66.68'
R = 2,500.00'	
se = 0.05	