UTILITY PLAN SHEET UC-10 CORRESPONDS WITH ROADWAY PLAN SHEET 10

HINDE ENGINEERING
License No. C-2639
7520 E. Independence Blvd., Suite 230 Charlotte, NC 28227

PROJECT REFERENCE NO.	SHEET NO.
R-0623	UC-10
DESIGNED BY: CLS	
DRAWN BY: JNA	
CHECKED BY: CLS	
APPROVED BY:	
REVISED:	
NORTH CAROLINA DEPARTMENT OF TRANSPORTATION	
UTILITIES ENGINEERING SEC. PHONE:(919)707-6690 FAX:(919)250-4151	UTILITY CONSTRUCTION PLANS ONLY

NORTH CAROLINA PROFESSIONAL SEAL ENGINEER 040370 JOHN L. STEVENS
DocuSigned by: John L. Stevens 9D6F82D777EB42D...
9/26/14

UTILITY CONSTRUCTION
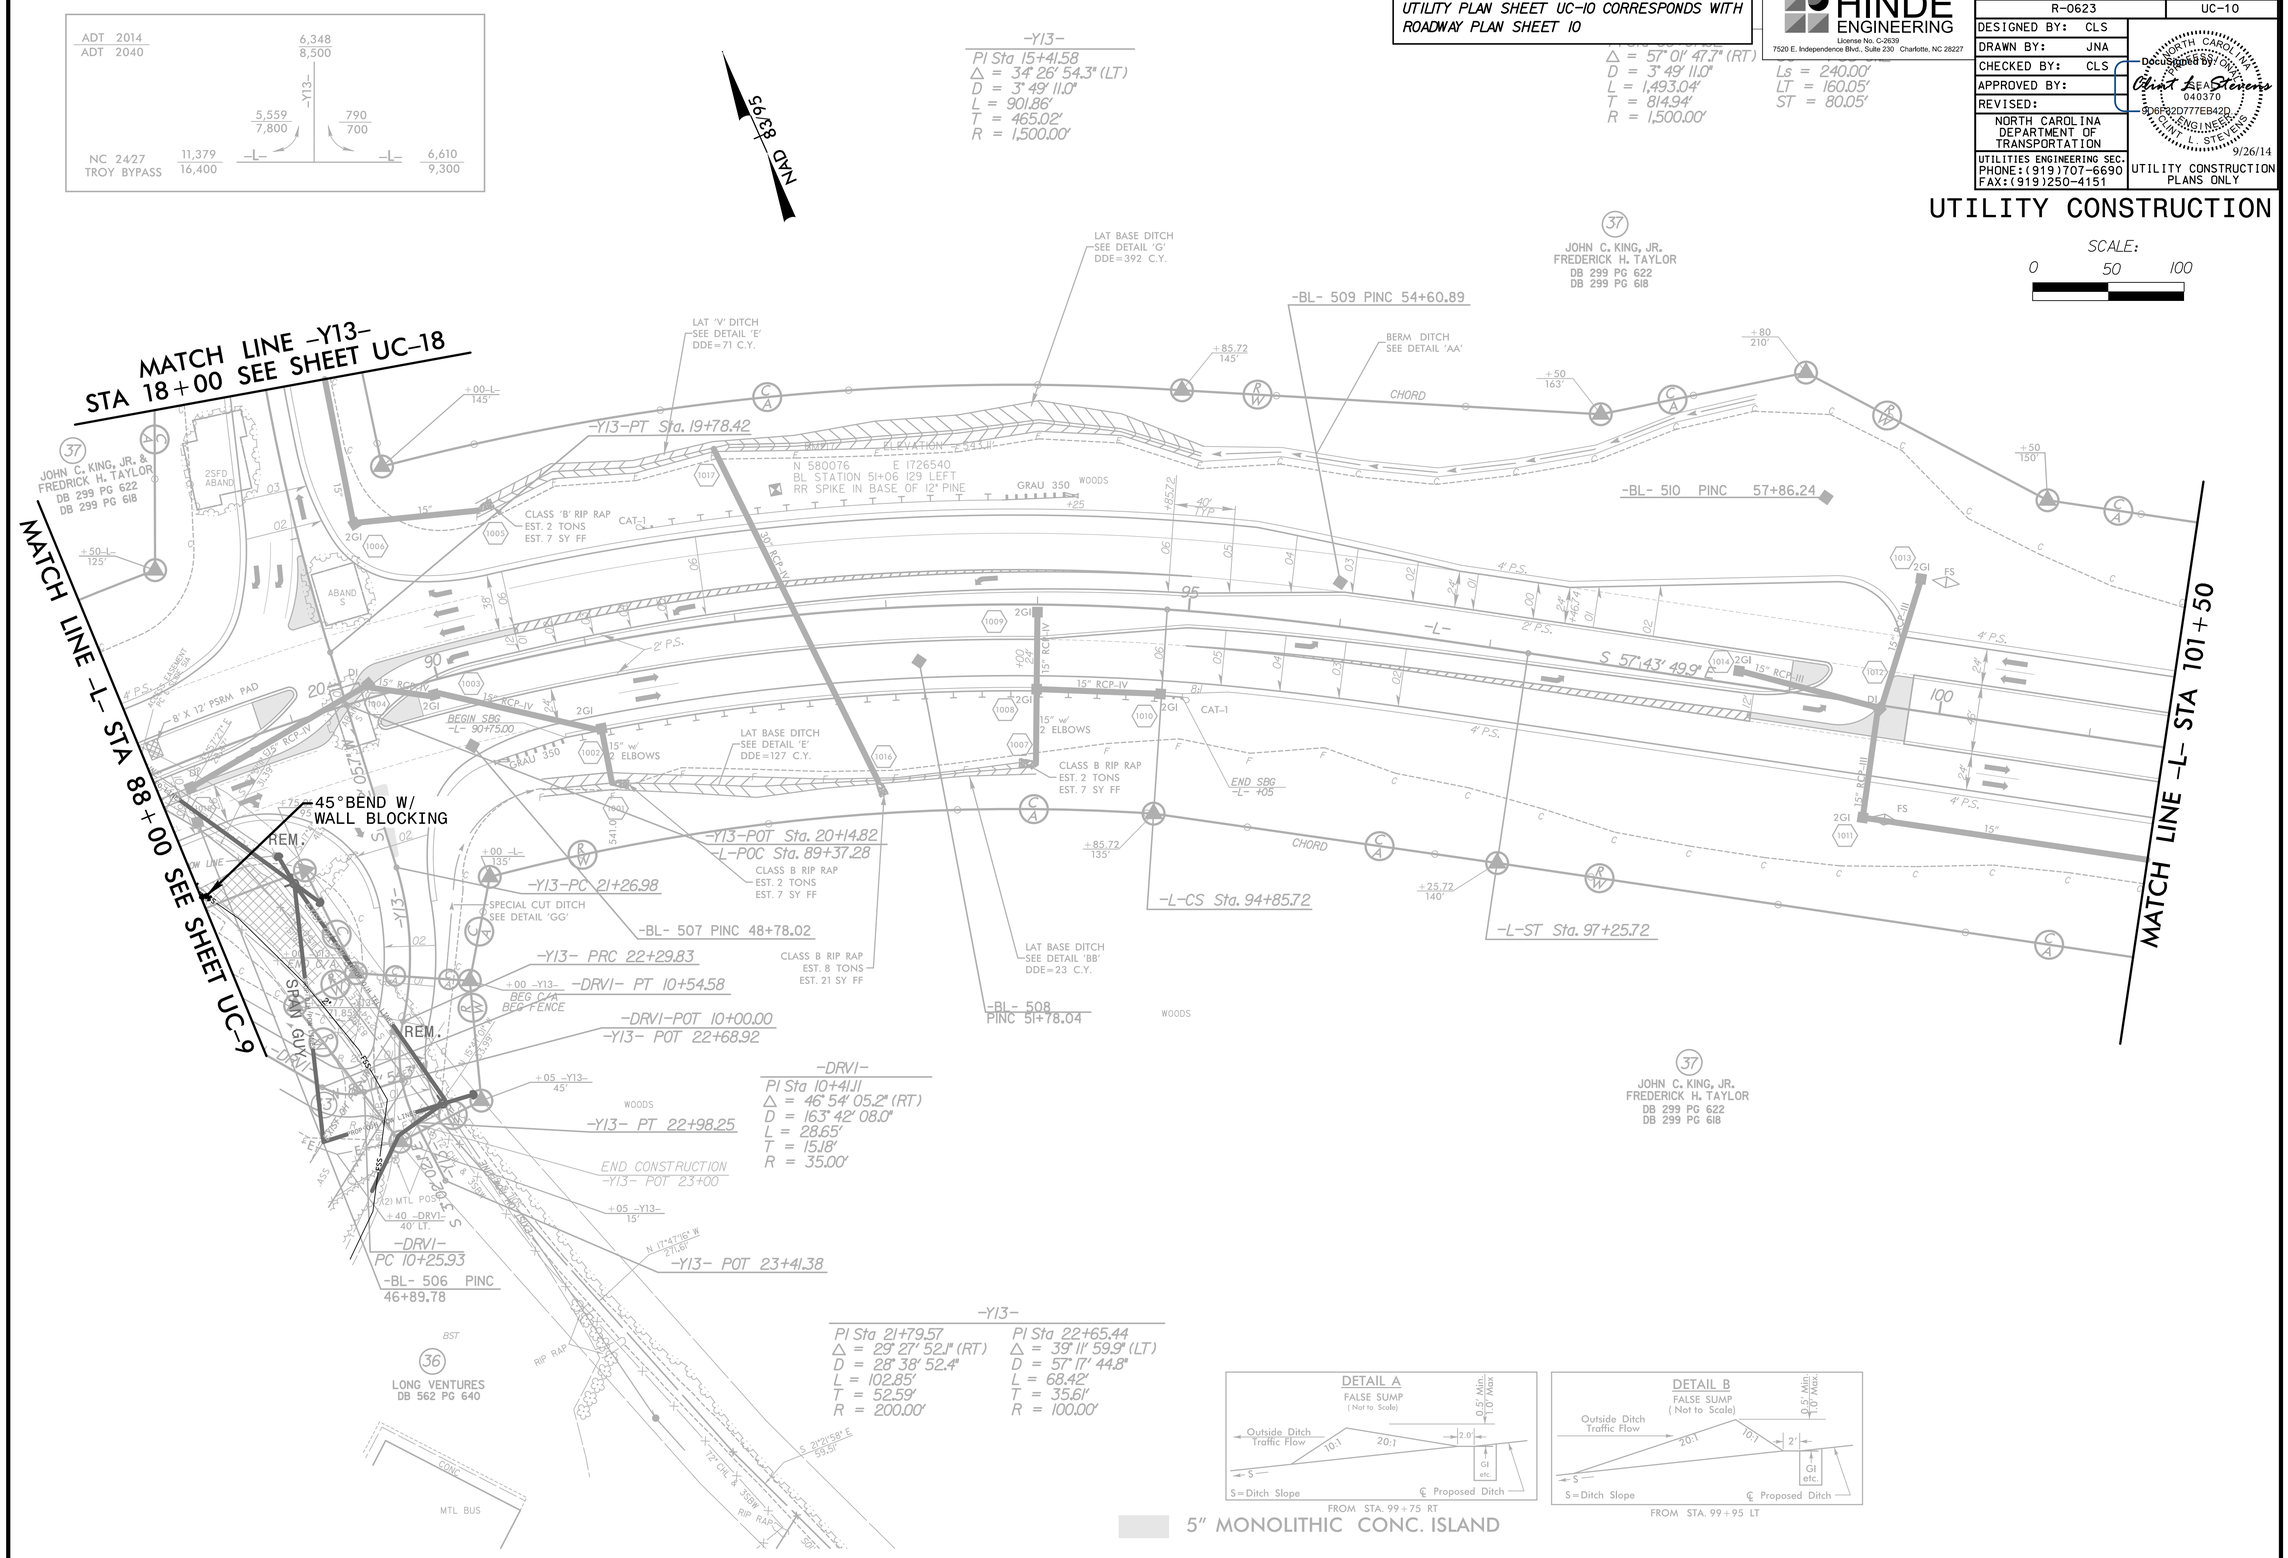
SCALE: 0 50 100