TIP PROJECT: R–0623

CONTRACT:

STATE OF NORTH CAROLINA
DIVISION OF HIGHWAYS

T.I.P. NO.	SHEET NO.
R–0623	UC–1

MONTGOMERY COUNTY

LOCATION: NC 24/27 TROY BYPASS FROM WEST OF SR 1138 (DAIRY ROAD) TO JUST EAST OF LITTLE RIVER

TYPE OF WORK: UTILITY CONSTRUCTION

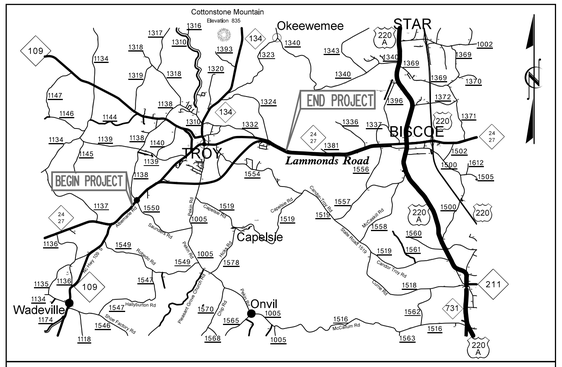

VICINITY MAP

THIS PROJECT IS WITHIN THE MUNICIPAL BOUNDARY OF TROY

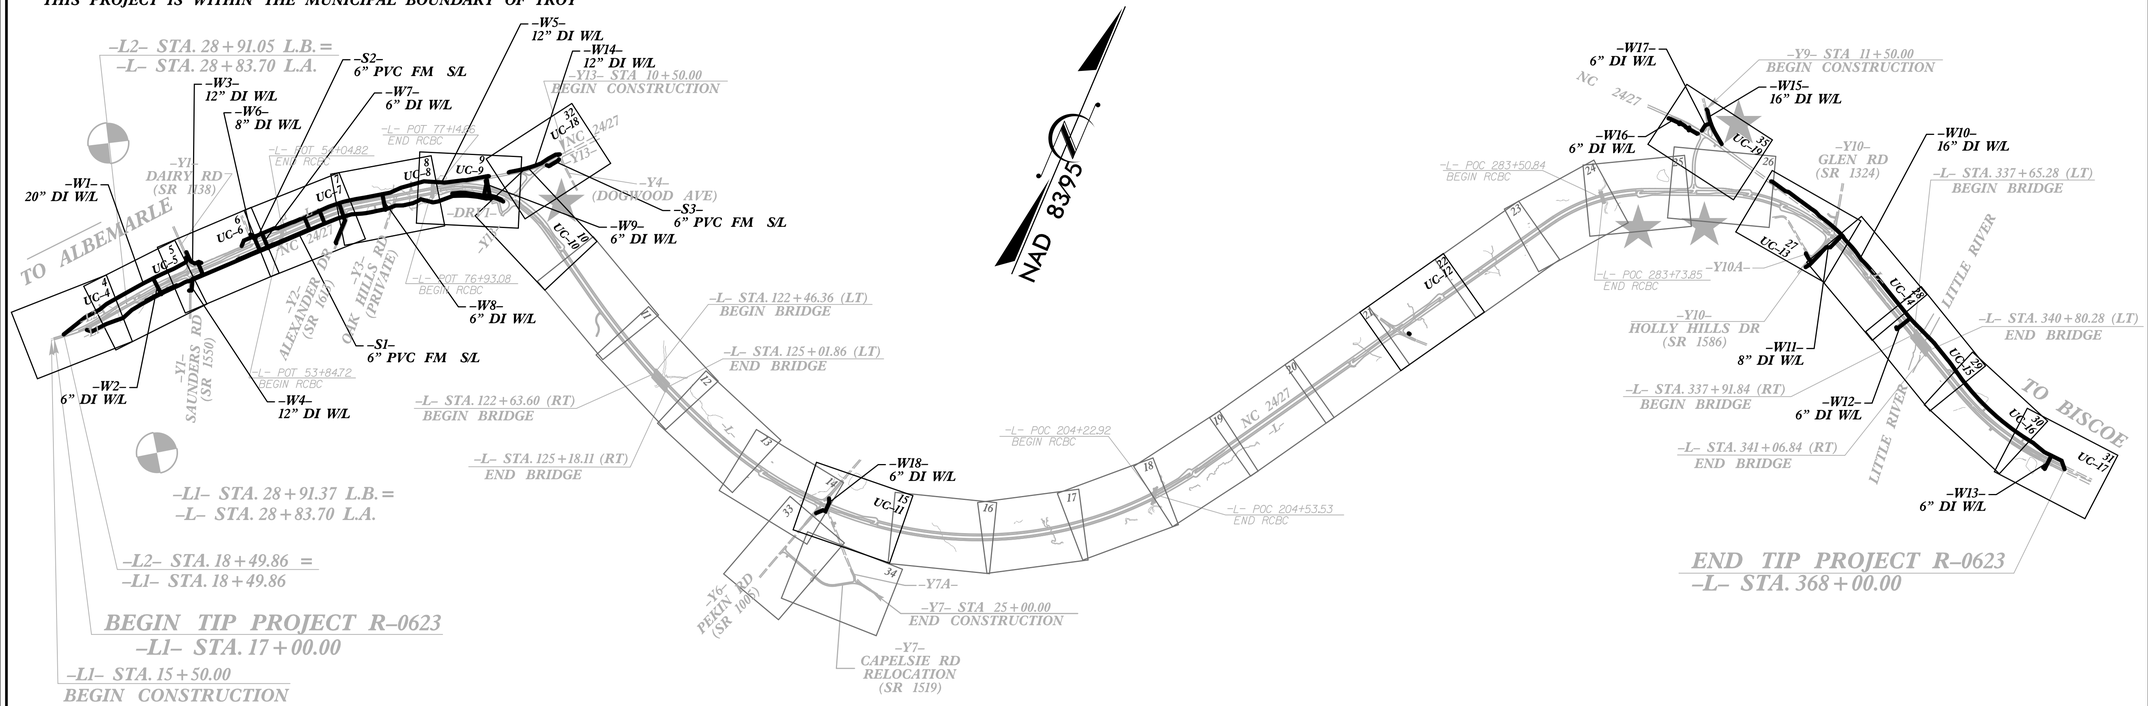

NOTE: THIS PROJECT IS A PARTIAL CONTROLLED ACCESS PROJECT WITH ACCESS BEING LIMITED TO POINTS AS SHOWN ON THE PLANS

GRAPHIC SCALES

50 25 0 50 100
PLANS

50 25 0 50 100
PROFILE (HORIZONTAL)

10 5 0 10 20
PROFILE (VERTICAL)

INDEX OF SHEETS

SHEET NO.	DESCRIPTION
UC–1	TITLE SHEET
UC–2	SYMBOLOGY SHEET
UC–3	GENERAL NOTES SHEET
UC–4 THRU UC–19	UTILITY PLAN SHEETS
UC–20 THRU UC–30	PROFILE SHEETS

WATER AND SEWER OWNERS ON PROJECT

(1) WATER – MONTGOMERY COUNTY PUBLIC UTILITIES DEPARTMENT
(2) WATER – TOWN OF TROY PUBLIC WORKS DEPARTMENT
(3) SEWER – TOWN OF TROY PUBLIC WORKS DEPARTMENT

SEAL:

NORTH CAROLINA PROFESSIONAL SEAL 040370 ENGINEER CLINT L. STEVENS
DocuSigned by: Clint L. Stevens
9D6F32D777EB42D...
9/26/14

HINDE ENGINEERING
License No. C-2639
7520 E. Independence Blvd., Suite 230 Charlotte, NC 28227

STATE OF NORTH CAROLINA DEPARTMENT OF TRANSPORTATION

DIVISION OF HIGHWAYS
PROJECT SERVICES
UTILITY SECTION

1591 MAIL SERVICES CENTER
RALEIGH NC 27699–1591
PHONE (919) 250–4128
FAX (919) 250–4119

Roger Worthington, P.E.	UTILITIES SECTION ENGINEER
Ron B. Wilkins, P.E.	UTILITIES SQUAD LEADER PROJECT ENGINEER
Michael Bright, P.E.	UTILITIES PROJECT DESIGNER
Clint L. Stevens, P.E.	HINDE ENGINEERING PROJECT ENGINEER