UTILITY PLAN SHEET UC-8 CORRESPONDS WITH ROADWAY PLAN SHEET 8

HINDE ENGINEERING
License No. C-2639
7520 E. Independence Blvd., Suite 230 Charlotte, NC 28227

PROJECT REFERENCE NO.	SHEET NO.
R-0623	UC-8
DESIGNED BY: CLS	
DRAWN BY: JNA	
CHECKED BY: CLS	
APPROVED BY:	
REVISED:	
NORTH CAROLINA DEPARTMENT OF TRANSPORTATION	
UTILITIES ENGINEERING SEC. PHONE:(919)707-6690 FAX:(919)250-4151	UTILITY CONSTRUCTION PLANS ONLY

NORTH CAROLINA PROFESSIONAL ENGINEER SEAL 040370 CLINT L. STEVENS
DocuSigned by: Clint L. Stevens 806E920777EB42D...
9/26/14

UTILITY CONSTRUCTION

SCALE: 0 50 100

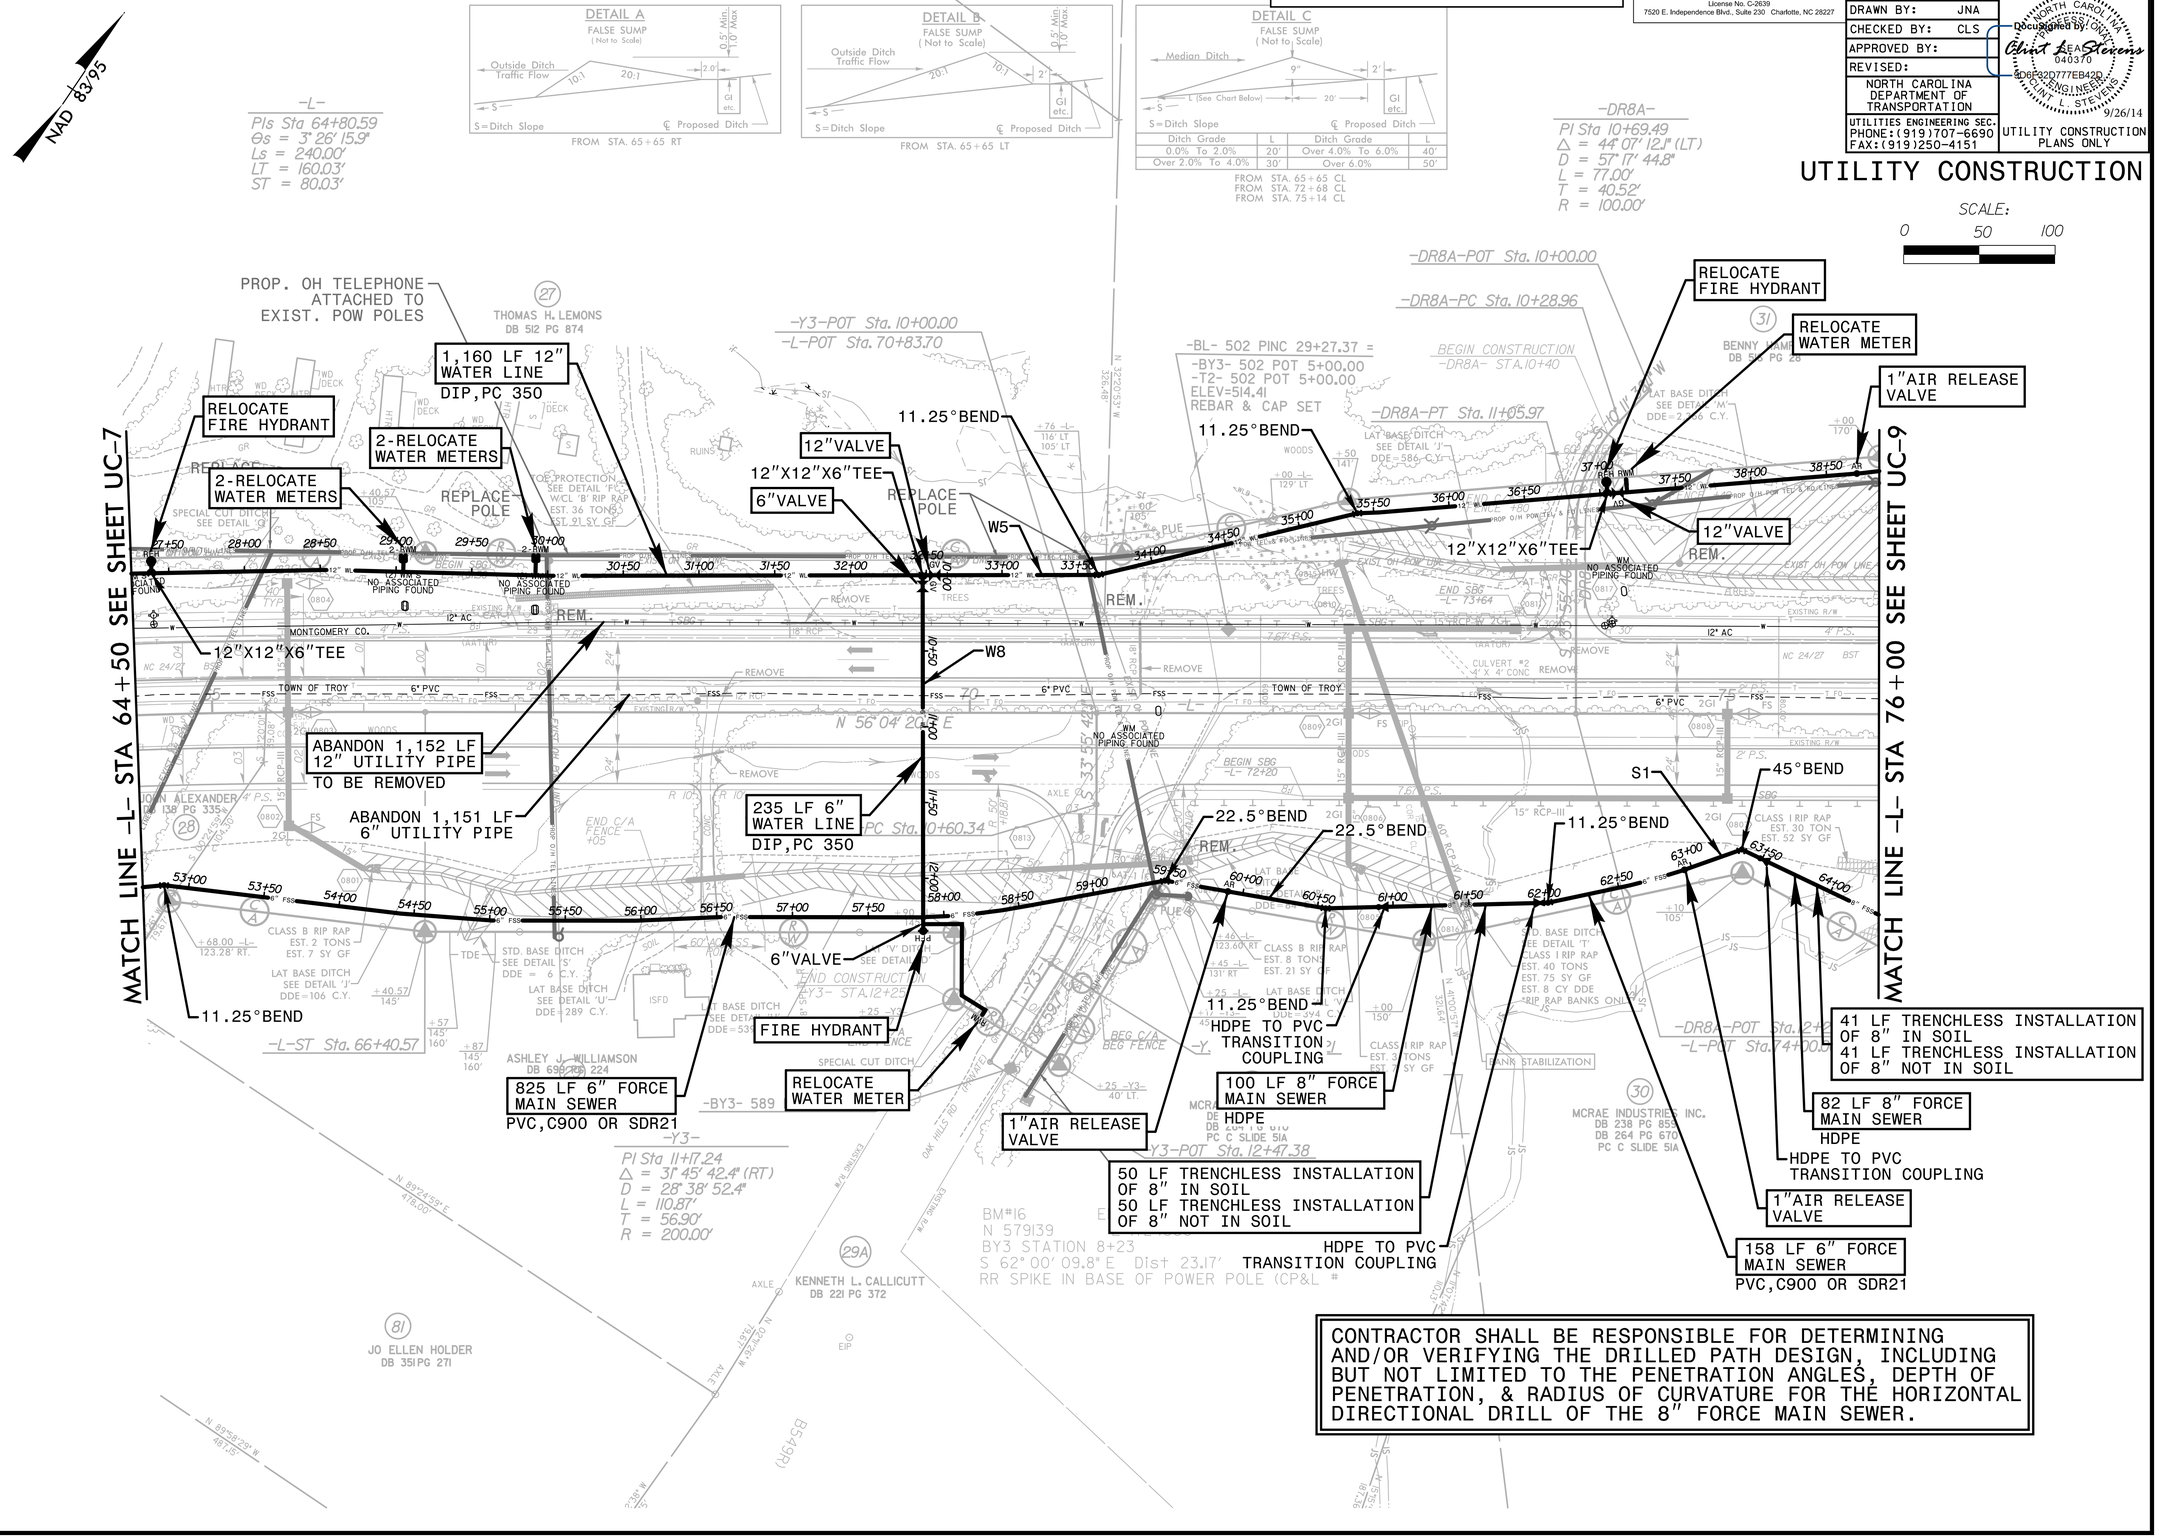

CONTRACTOR SHALL BE RESPONSIBLE FOR DETERMINING AND/OR VERIFYING THE DRILLED PATH DESIGN, INCLUDING BUT NOT LIMITED TO THE PENETRATION ANGLES, DEPTH OF PENETRATION, & RADIUS OF CURVATURE FOR THE HORIZONTAL DIRECTIONAL DRILL OF THE 8" FORCE MAIN SEWER.