UTILITY PLAN SHEET UC-6 CORRESPONDS WITH ROADWAY PLAN SHEET 6

SCALE: 0 50 100

HINDE ENGINEERING
License No. C-2639
7520 E. Independence Blvd., Suite 230 Charlotte, NC 28227

SEE SHEETS 2-H & 2-I FOR DRAINAGE DITCH DETAILS

FOR INTERSECTION AND U-TURN BULB DETAILS SEE SHEETS 2- & 2-

PROJECT REFERENCE NO.	SHEET NO.
R-0623	UC-6
DESIGNED BY: CLS	
DRAWN BY: JNA	
CHECKED BY: CLS	
APPROVED BY:	
REVISED:	
NORTH CAROLINA DEPARTMENT OF TRANSPORTATION	
UTILITIES ENGINEERING SEC. PHONE:(919)707-6690 FAX:(919)250-4151	UTILITY CONSTRUCTION PLANS ONLY

NORTH CAROLINA PROFESSIONAL ENGINEER SEAL 040370 CLINT L. STEVENS 9/26/14
DocuSigned by: Clint L. Stevens 3D6F32D777EB420...
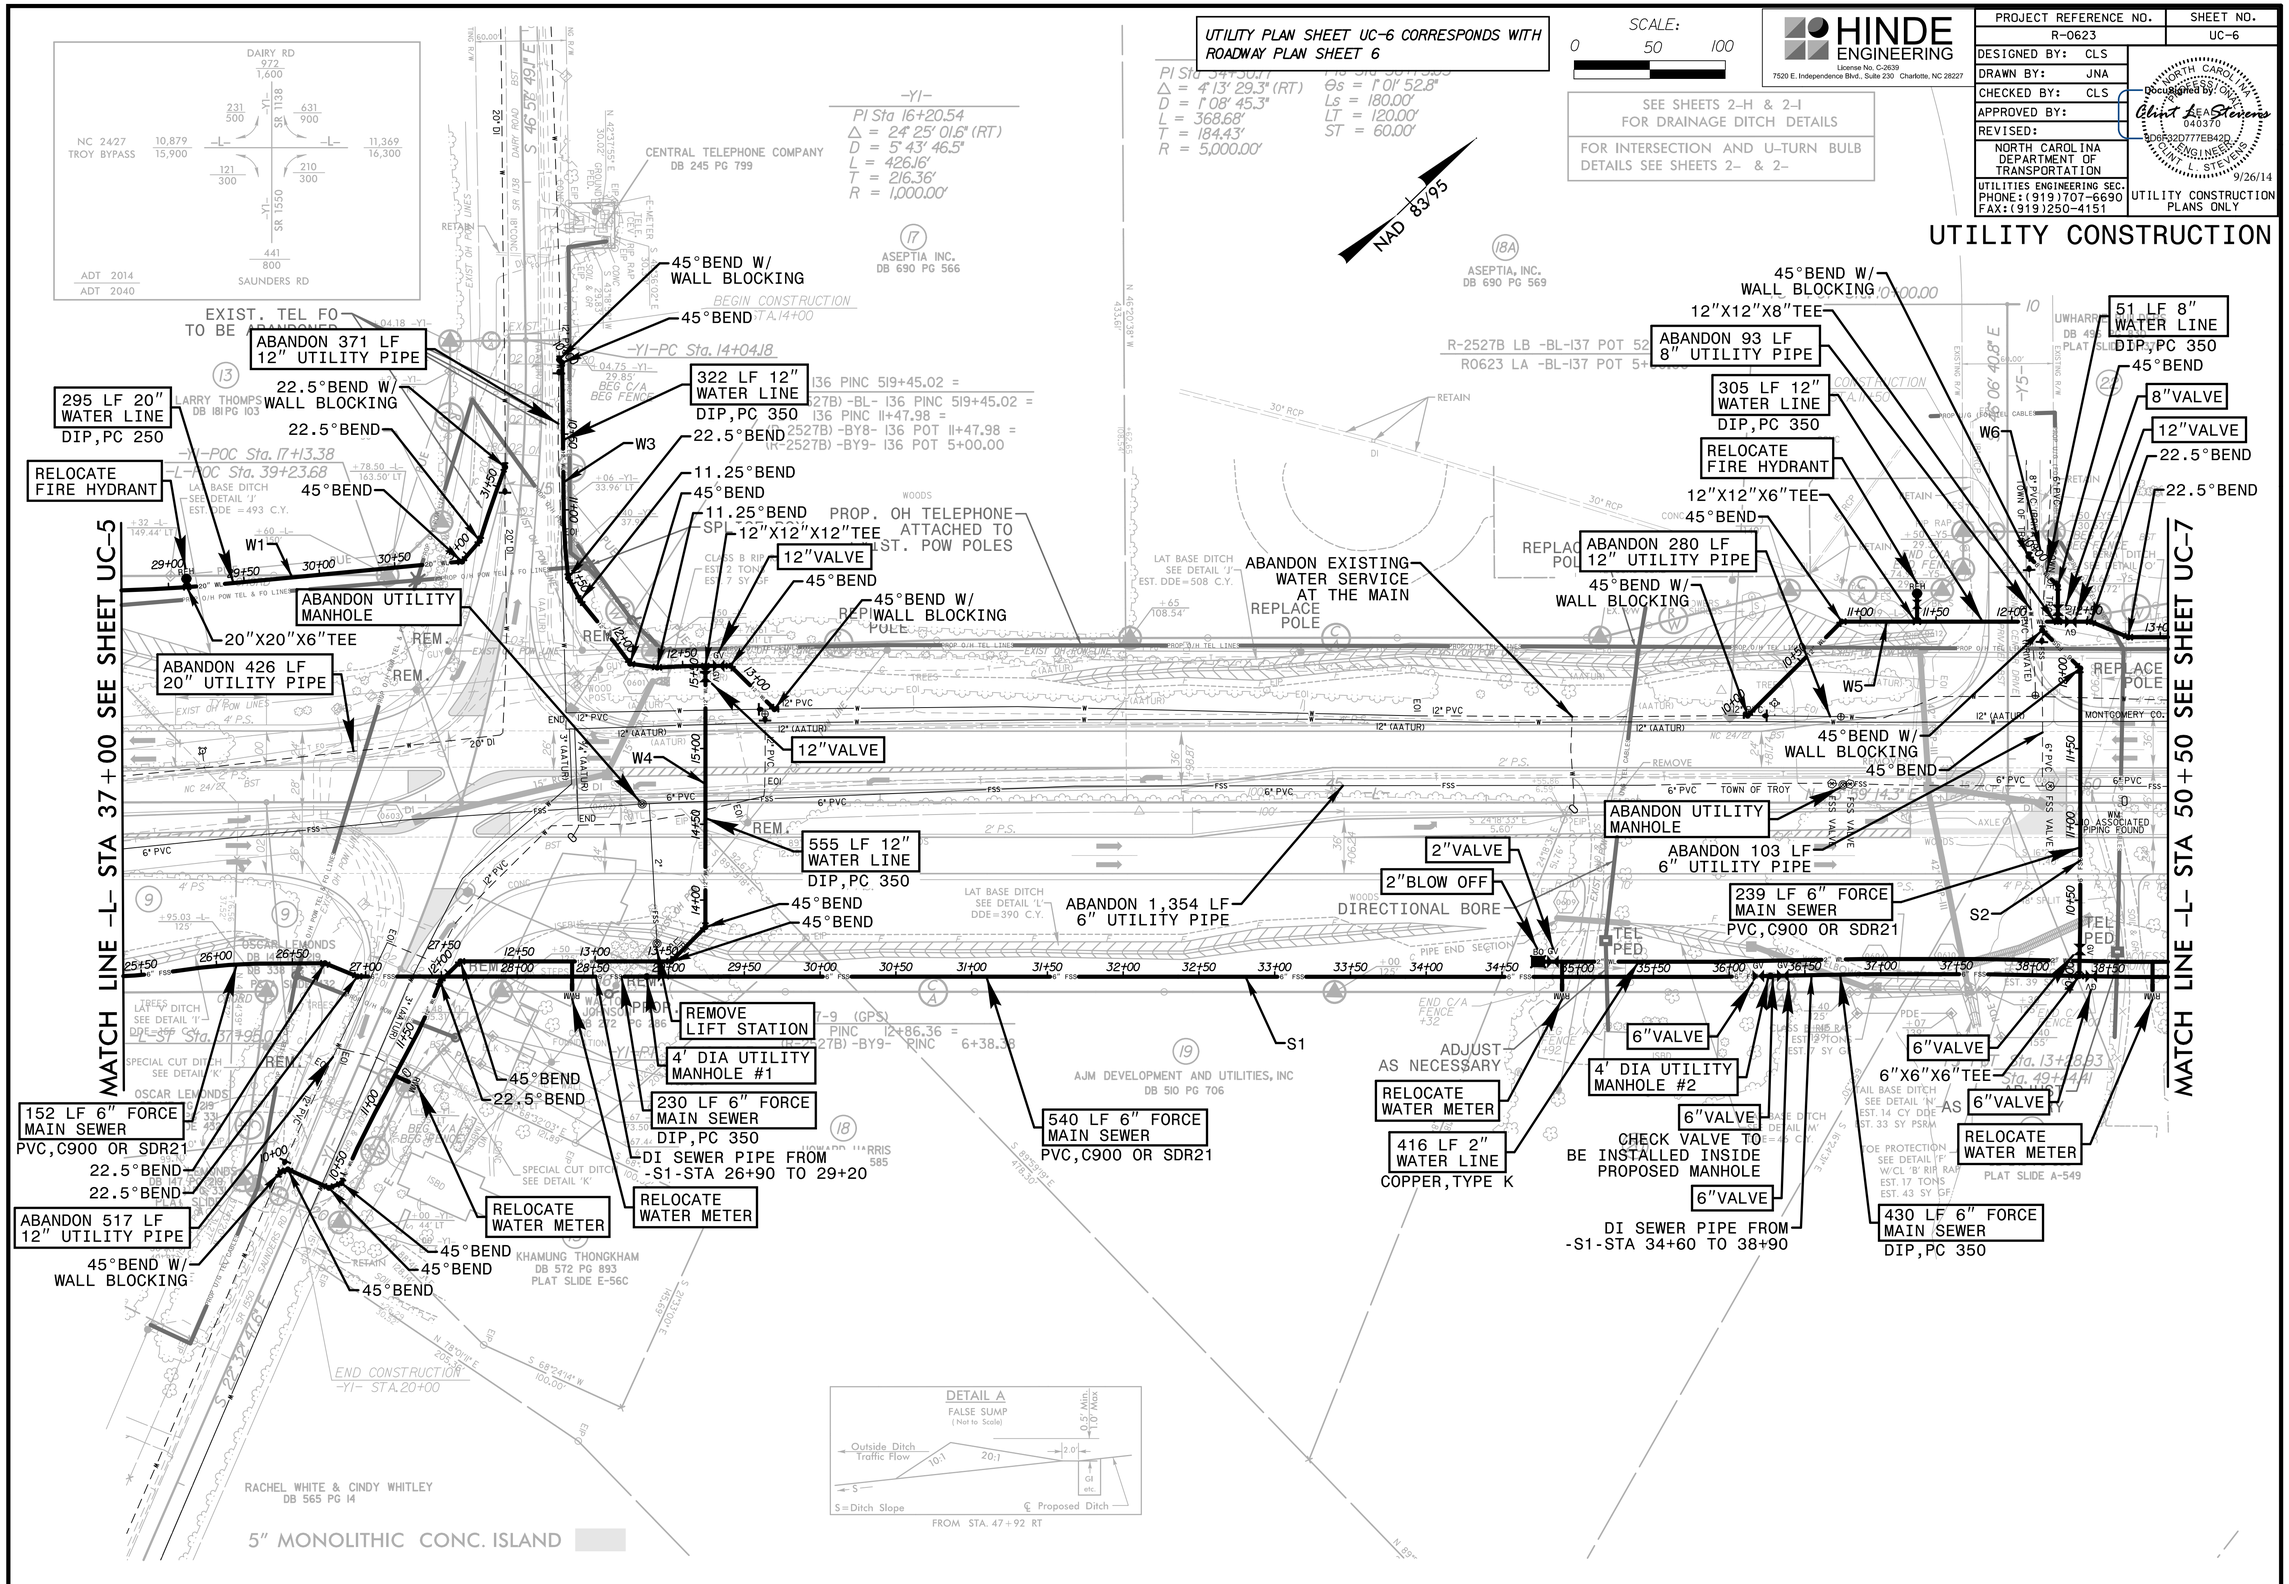
UTILITY CONSTRUCTION