HINDE ENGINEERING
License No. C-2639
7520 E. Independence Blvd., Suite 230 Charlotte, NC 28227

PROJECT REFERENCE NO.	SHEET NO.
R-0623	UC-30

DESIGNED BY: CLS
DRAWN BY: JNA
CHECKED BY: CLS
APPROVED BY:
REVISED:

NORTH CAROLINA DEPARTMENT OF TRANSPORTATION

UTILITIES ENGINEERING SEC.
PHONE:(919)707-6690
FAX:(919)250-4151

DocuSigned by:
Clint L. Stevens
9D6F32D777EB42D...
9/26/14

NORTH CAROLINA PROFESSIONAL SEAL ENGINEER 040370 CLINT L. STEVENS
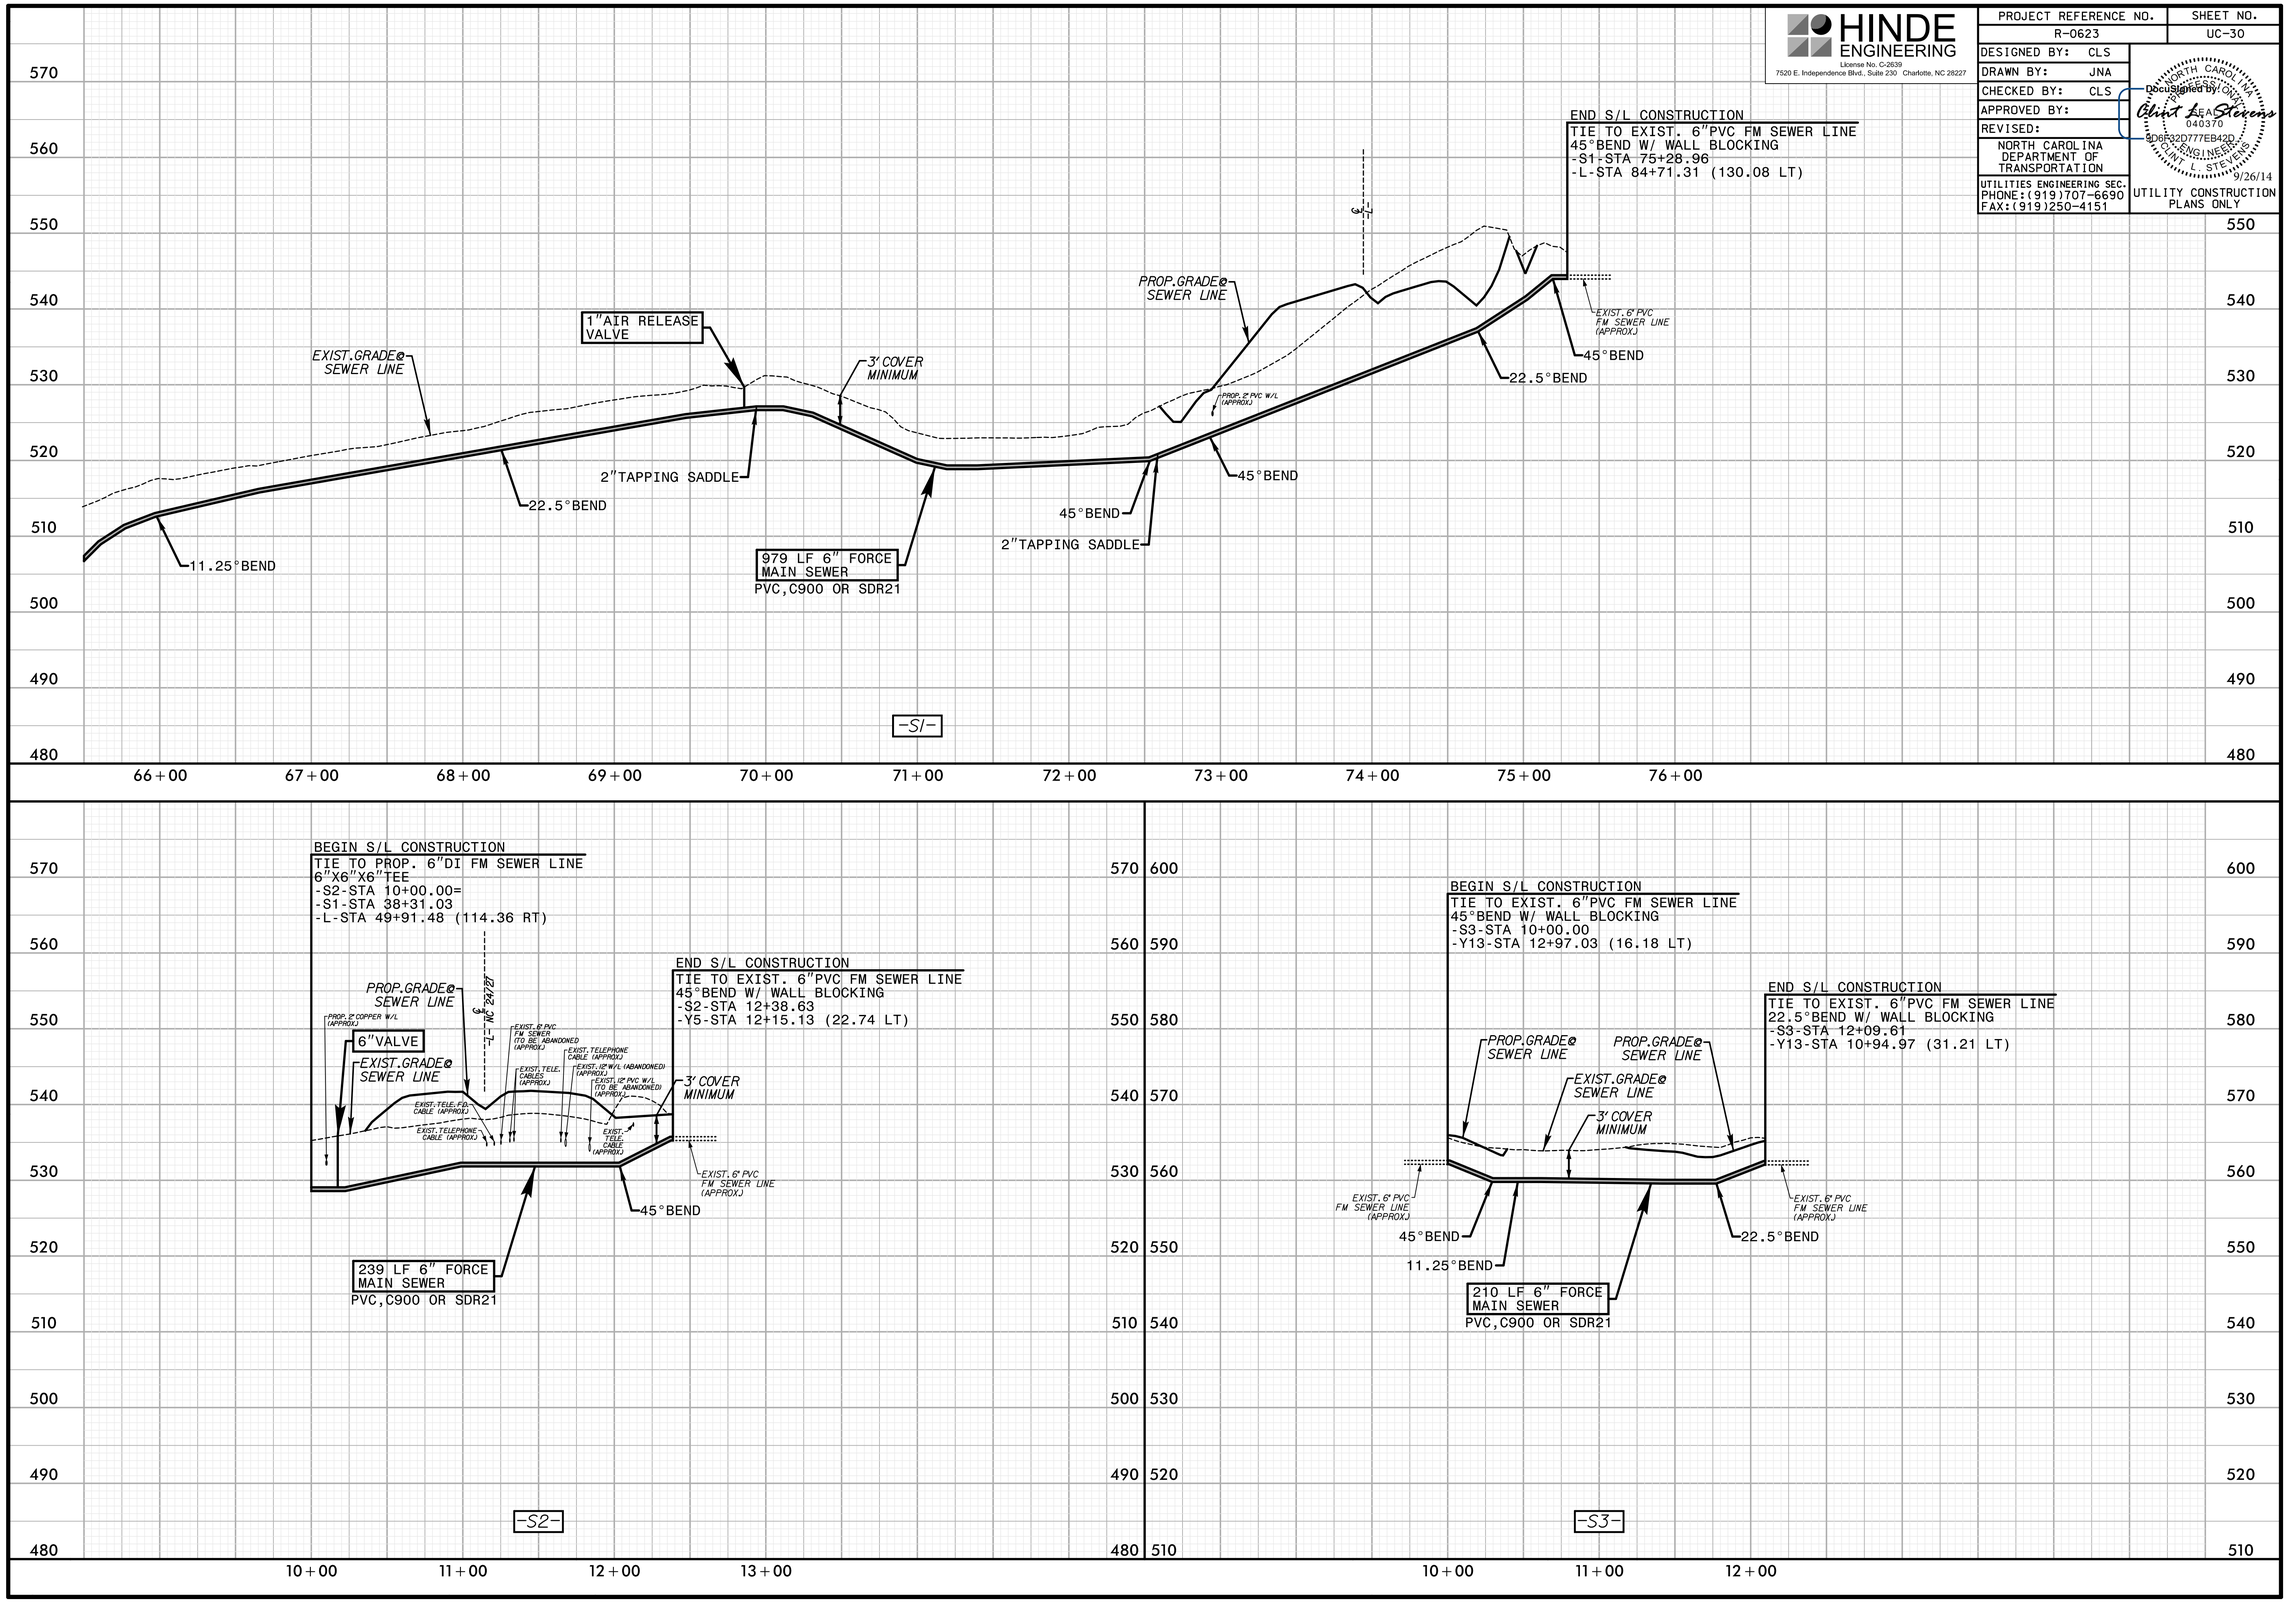
UTILITY CONSTRUCTION PLANS ONLY