DocuSign Envelope ID: 60C83F11-8CD5-46D8-86E0-7E92CF678443

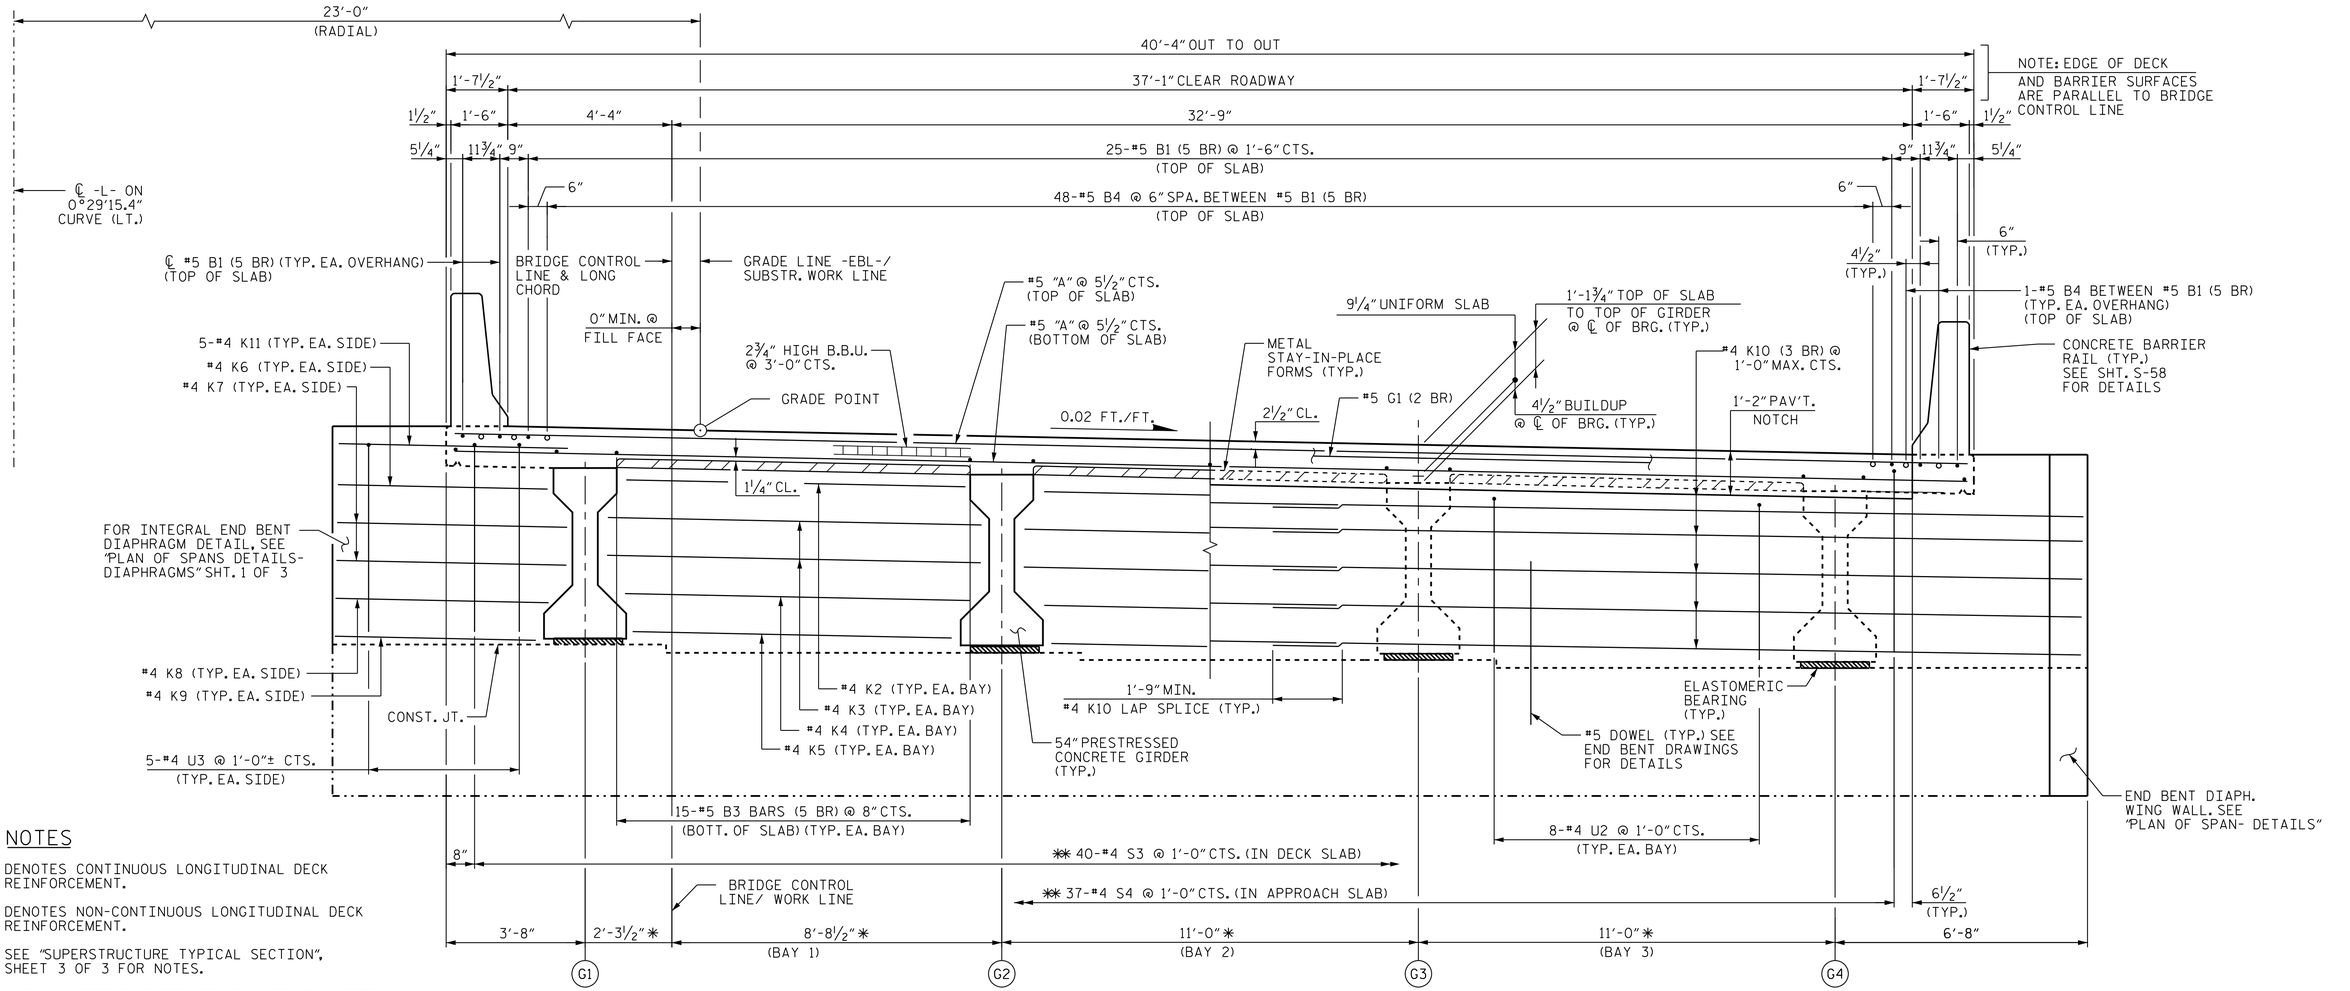

INTEGRAL DIAPHRAGM HALF-SECTION REINFORCEMENT AT FRONT FACE

INTEGRAL DIAPHRAGM HALF-SECTION REINFORCEMENT AT FILL FACE

TYPICAL SECTION @ END BENTS

✱ NOTE: GIRDERS ARE PARALLEL TO BRIDGE CONTROL LINE

NOTES

- ● DENOTES CONTINUOUS LONGITUDINAL DECK REINFORCEMENT.
- ○ DENOTES NON-CONTINUOUS LONGITUDINAL DECK REINFORCEMENT.

SEE "SUPERSTRUCTURE TYPICAL SECTION", SHEET 3 OF 3 FOR NOTES.

FOR CONCRETE BARRIER DETAILS, SEE "CONCRETE BARRIER RAIL" SHEET.

3 BR DENOTES 3 BAR RUN.

5 BR DENOTES 5 BAR RUN.

2 BR DENOTES 2 BAR RUN.

✱✱ #4 "S" BARS MAY BE REPOSITIONED AS REQUIRED TO CLEAR PRESTRESSED GIRDERS.

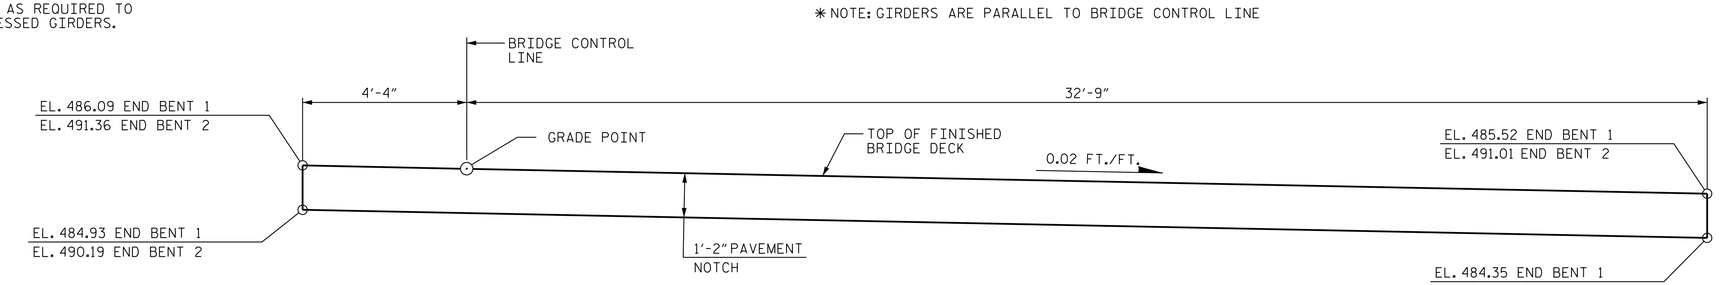

APPROACH SLAB PAVEMENT NOTCH DETAIL

PROJECT NO. R-0623

MONTGOMERY COUNTY

STATION: 123+82.50 -L-

SHEET 2 OF 3

STATE OF NORTH CAROLINA
DEPARTMENT OF TRANSPORTATION
RALEIGH

SUPERSTRUCTURE

TYPICAL SECTION

(EBL)

REVISIONS						SHEET NO.
NO.	BY:	DATE:	NO.	BY:	DATE:	S-48
1			3			TOTAL SHEETS
2			4			82

STR. #2

Stantec
Stantec Consulting Services Inc.
801 Jones Franklin Road
Suite 300
Raleigh, NC 27606
Tel. (919) 851-6866
Fax. (919) 851-7024
www.stantec.com
License No. F-0672

DRAWN BY: M. G. BRADLEY DATE: 06-19-13
CHECKED BY: J. T. KELVINGTON DATE: 09-10-13
DESIGN ENGINEER OF RECORD: J. T. KELVINGTON DATE: 03-11-14

NORTH CAROLINA PROFESSIONAL SEAL 13406 ENGINEER JOSEPH T. KELVINGTON

DocuSigned by: Joseph T. Kelvington 847C9D378077 4AF... 5/28/2014

U:\Structures\Warner Creek\Drawing\EBL - Bridge 265\Drawing\Final\R-0623_SD_TS_2.dgn 5/12/2014 5:42:26 PM vdoan