DocuSign Envelope ID: 0467AB1B-32B1-4334-81D0-7D50B5979B14

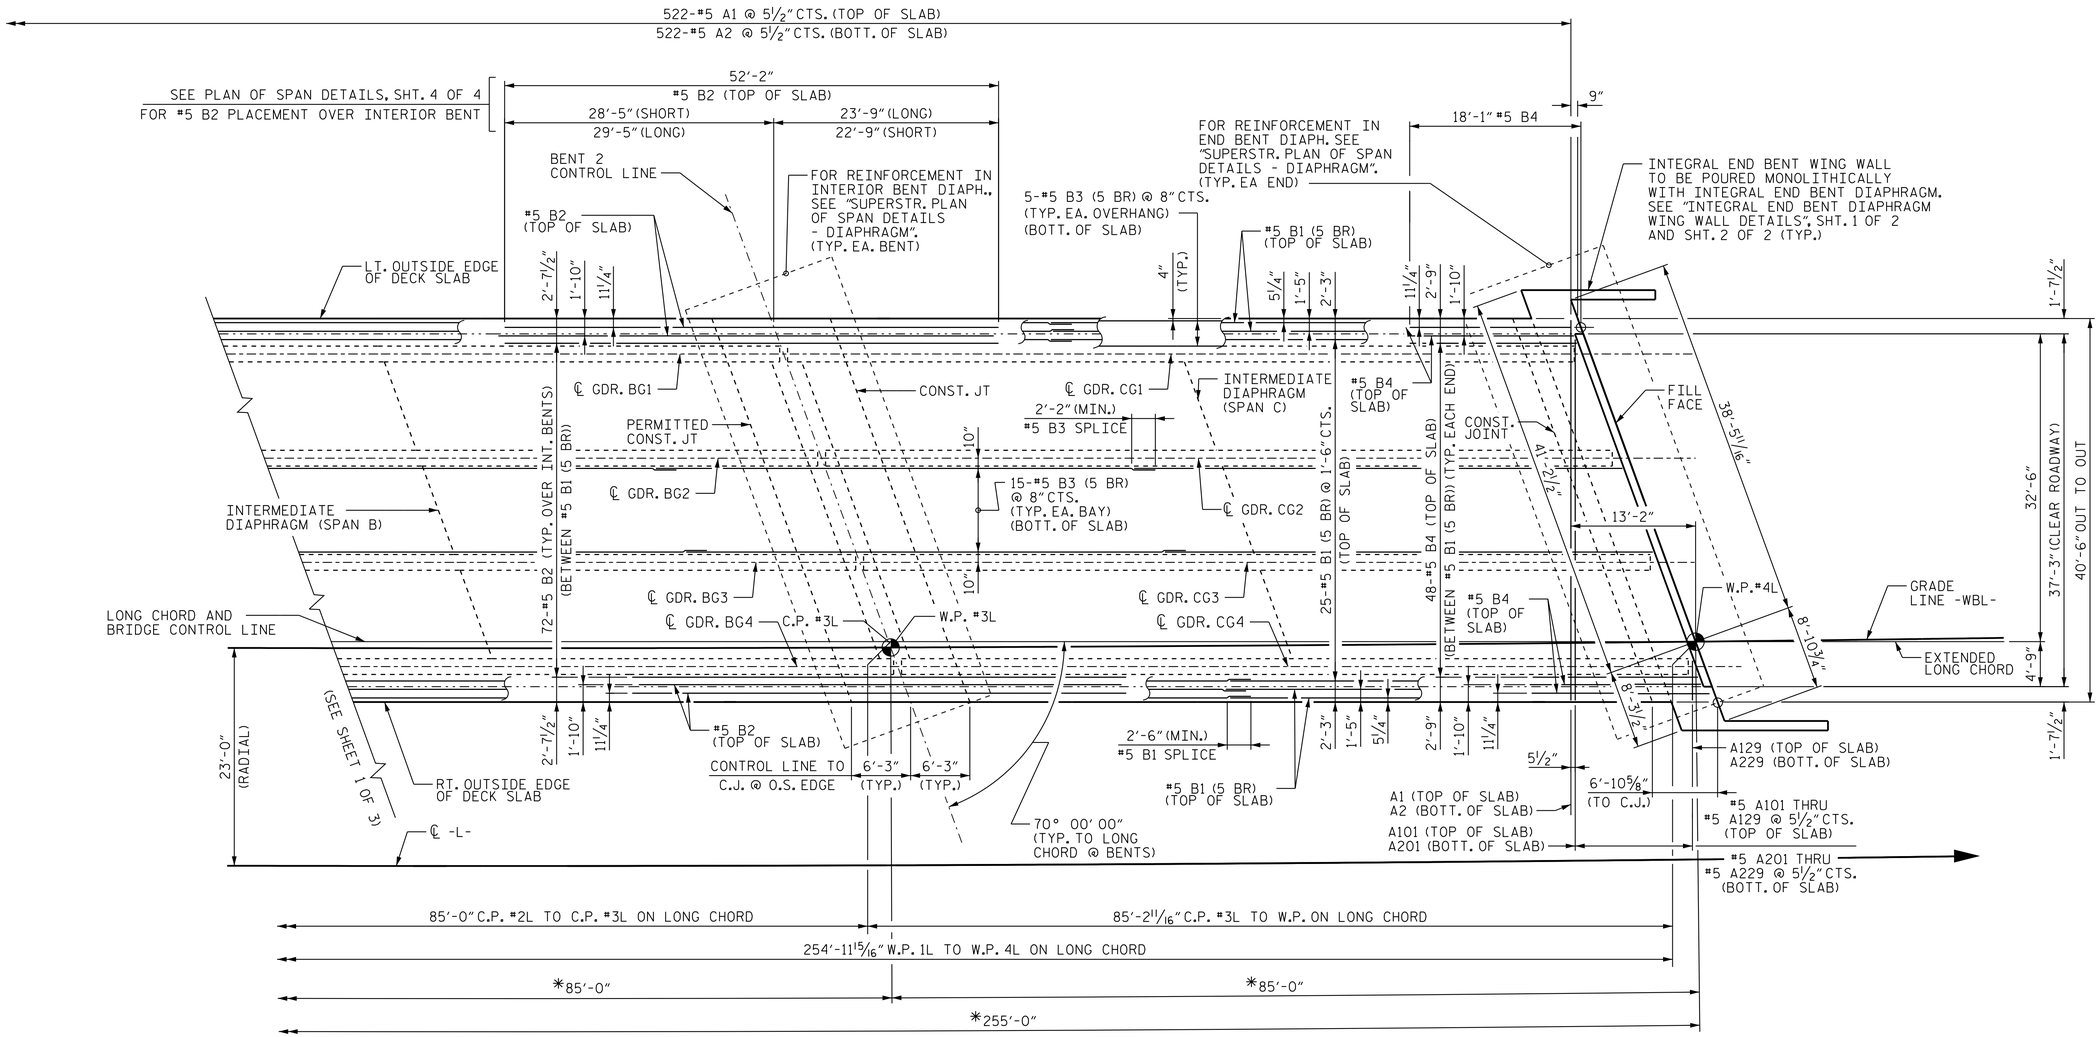

* DIMENSIONS ALONG GRADE LINE -WBL- ARC

PLAN OF SPANS
(HALF-SPAN B & SPAN C)

NOTE LT. AND RT. OUTSIDE EDGE OF DECK SLAB IS PARALLEL TO LONG CHORD.

PROJECT NO. R-0623
MONTGOMERY COUNTY
STATION: 123+82.50 -L-

SHEET 2 OF 4

STATE OF NORTH CAROLINA
DEPARTMENT OF TRANSPORTATION
RALEIGH

SUPERSTRUCTURE

PLAN OF SPANS
(HALF-SPAN B & SPAN C)

(WBL)

REVISIONS						SHEET NO.
NO.	BY:	DATE:	NO.	BY:	DATE:	S-10
1			3			TOTAL SHEETS
2			4			82

STR. #1

Stantec
Stantec Consulting Services Inc.
801 Jones Franklin Road
Suite 300
Raleigh, NC 27606
Tel. (919) 851-6866
Fax. (919) 851-7024
www.stantec.com
License No. F-0672

DRAWN BY: T. N. ENNIS DATE: 08-27-13
CHECKED BY: J. T. KELVINGTON DATE: 12-09-13
DESIGN ENGINEER OF RECORD: J. T. KELVINGTON DATE: 03-11-14

NORTH CAROLINA PROFESSIONAL SEAL 13406 ENGINEER JOSEPH T. KELVINGTON
DocuSigned by: Joseph T. Kelvington 847C9D3780774AF... 5/28/2014

U:\Structures\Warner Creek\Drawing\WBL - Bridge 264\Drawing\Final\R-0623_SD_S*_2.dgn 5/12/2014 5:32:58 PM vdoan