DocuSign Envelope ID: 60C83F11-8CD5-46D8-86E0-7E92CF678443

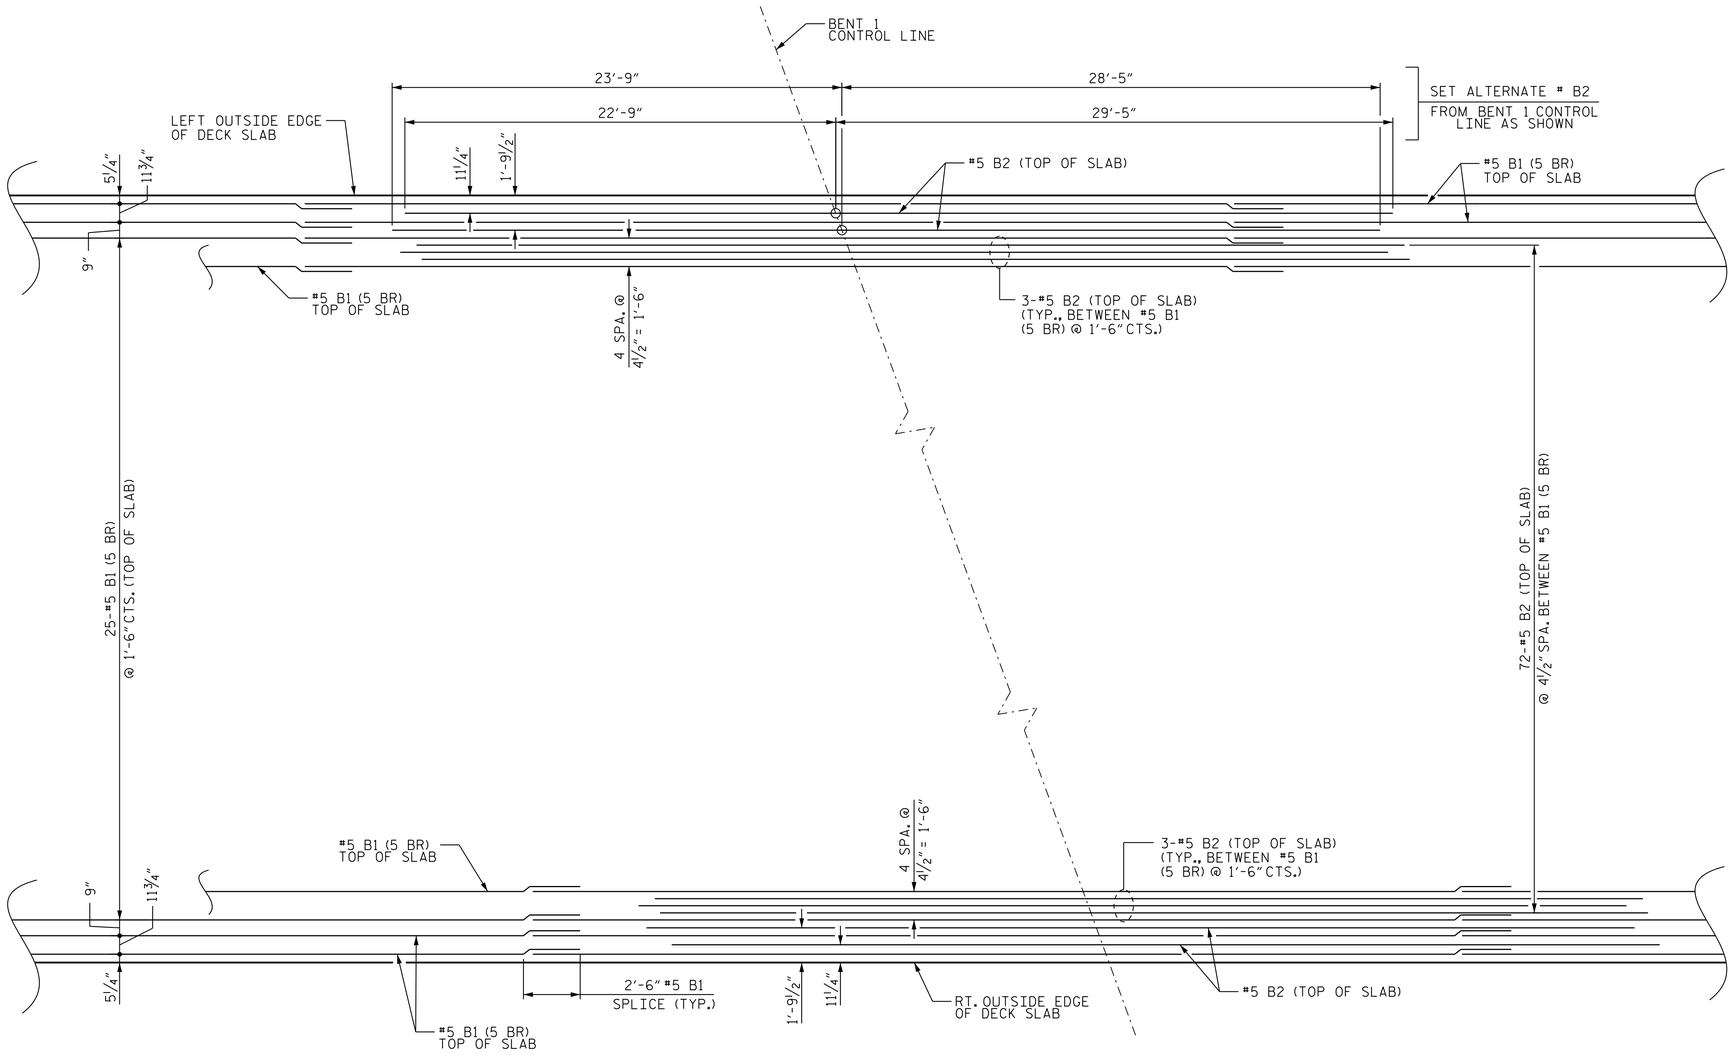

B1 AND B2 BAR PLACEMENT DETAIL @ INTERIOR BENT

BENT 1 SHOWN, BENT 2 SIMILAR BY ROTATION.
(5 BR) DENOTES 5 BAR RUN.

PROJECT NO. R-0623

MONTGOMERY COUNTY

STATION: 123+82.50 -L-

SHEET 4 OF 4

STATE OF NORTH CAROLINA
DEPARTMENT OF TRANSPORTATION
RALEIGH

SUPERSTRUCTURE

PLAN OF SPAN DETAILS

(EBL)

REVISIONS						SHEET NO.
NO.	BY:	DATE:	NO.	BY:	DATE:	S-53
1			3			TOTAL SHEETS
2			4			82

STR. #2

Stantec
Stantec Consulting Services Inc.
801 Jones Franklin Road
Suite 300
Raleigh, NC 27606
Tel. (919) 851-6866
Fax. (919) 851-7024
www.stantec.com
License No. F-0672

DRAWN BY : T. N. ENNIS DATE : 01-27-14
CHECKED BY : J. T. KELVINGTON DATE : 03-04-14
DESIGN ENGINEER OF RECORD: J. T. KELVINGTON DATE : 03-11-14

NORTH CAROLINA PROFESSIONAL SEAL 13406 ENGINEER JOSEPH T. KELVINGTON
DocuSigned by: Joseph T. Kelvington 3/28/2014
B47C9D378077 4AF...

U:\Structures\Warner Creek\Drawing\EBL - Bridge 265\Drawing\Final\R-0623_SD_S#_4.dgn 5/12/2014 5:42:31PM vdoan