DocuSign Envelope ID: 60C83F11-8CD5-46D8-86E0-7E92CF678443

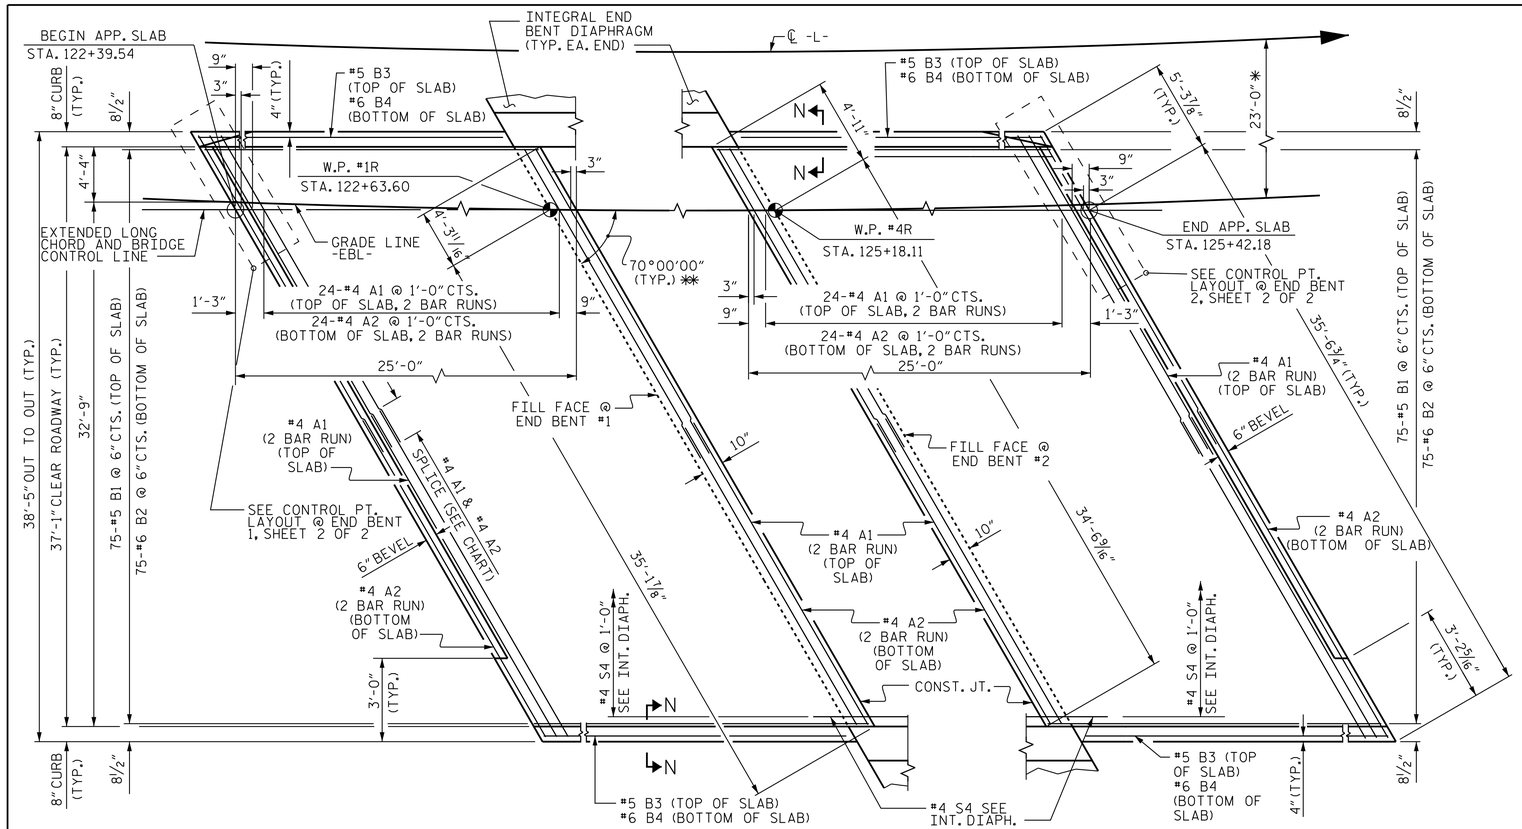

PLAN @ END BENT #1

PLAN @ END BENT #2

DIMENSIONS SHOWN ARE TYPICAL FOR BOTH APPROACH SLABS

✱ RADIAL DIMENSION

✱✱ ANGLE MEASURED TO BRIDGE LONG CHORD

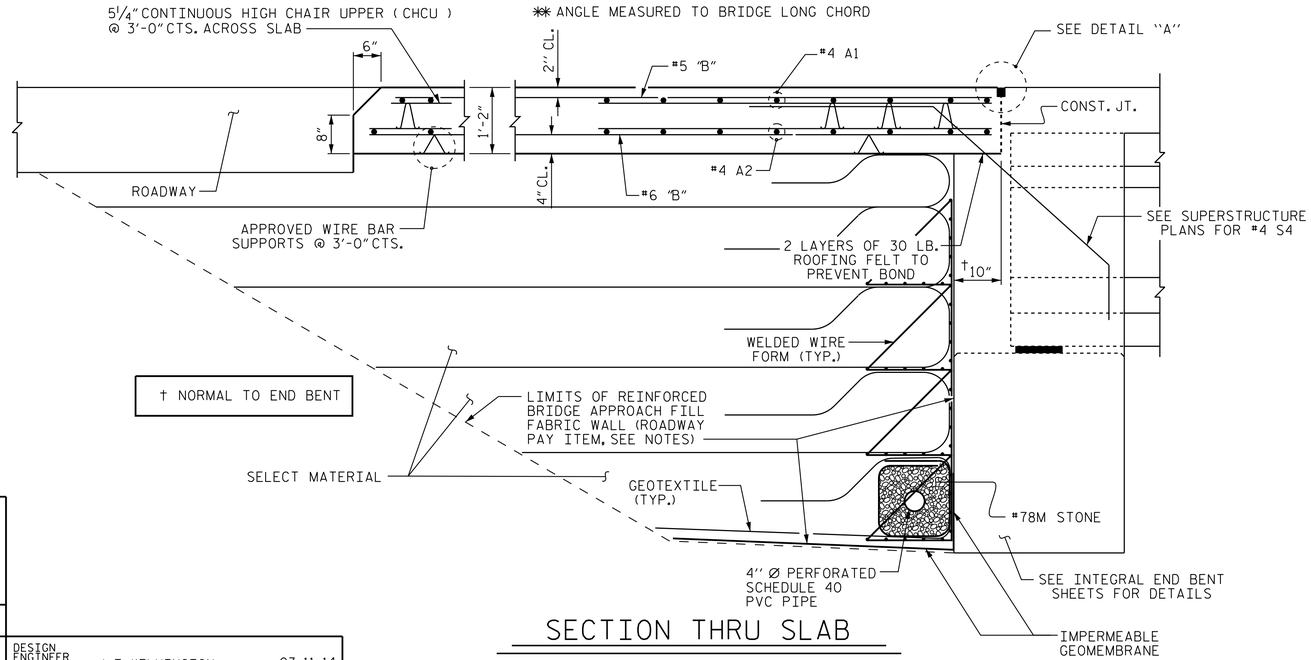

† NORMAL TO END BENT

SECTION THRU SLAB

NOTES

APPROACH SLAB SHALL NOT BE CONSTRUCTED PRIOR TO COMPLETION OF THE BRIDGE DECK.

FOR REINFORCED BRIDGE APPROACH FILL FABRIC WALL INCLUDING GEOTEXTILE, IMPERMEABLE GEOMEMBRANE, 4" Ø DRAINAGE PIPE, #78M STONE, WELDED WIRE FORM, AND SELECT MATERIAL, SEE ROADWAY PLANS.

AREA BETWEEN THE WINGWALL AND APPROACH SLAB SHALL BE GRADED TO DRAIN THE WATER AWAY FROM THE FILL FACE OF THE BRIDGE AND SHALL BE PAVED. SEE ROADWAY PLANS.

THE JOINT OPENING AT THE APPROACH SLAB/DECK INTERFACE SHALL BE SAWED NO MORE THAN 12 HOURS AFTER THE APPROACH SLAB IS CAST. THE JOINT SHALL BE CLEANED OF ALL DEBRIS BEFORE THE SEALANT IS APPLIED. THE JOINT SEALER MATERIAL SHALL CONFORM TO THE REQUIREMENTS OF SECTION 1028-3 OF THE STANDARD SPECIFICATIONS.

BILL OF MATERIAL

FOR ONE APPROACH SLAB (2 REQ'D)

BAR	NO.	SIZE	TYPE	LENGTH	WEIGHT
✱ A1	52	#4	STR	21'-3"	681
A2	52	#4	STR	21'-1"	676
✱ B1	75	#5	STR	24'-1"	1884
B2	75	#6	STR	24'-7"	2769
✱ B3	2	#5	STR	23'-9"	50
B4	2	#6	STR	23'-9"	71
REINFORCING STEEL				LBS.	3516
✱ EPOXY COATED REINFORCING STEEL				LBS.	2615
CLASS AA CONCRETE				C. Y.	41.5

REINFORCING BAR SPLICE

MARK NO.	SPLICE LENGTH
#4A1	2'-0"
#4A2	1'-9"

NOTE: SPLICE LENGTHS SHOWN FOR #4 A1 & #4 A2 BARS ARE IDENTICAL FOR CORRESPONDING BARS IN BOTH APPROACH SLABS.

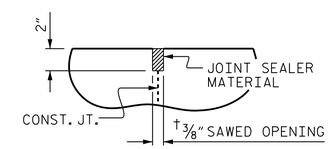

DETAIL "A"

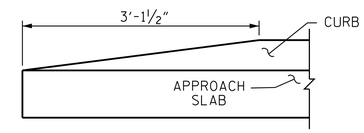

END OF CURB WITHOUT SHOULDER BERM GUTTER

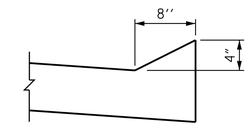

SECTION N-N

PROJECT NO. R-0623

MONTGOMERY COUNTY

STATION: 123+82.50 -L-

SHEET 1 OF 2

STATE OF NORTH CAROLINA
DEPARTMENT OF TRANSPORTATION
RALEIGH

STANDARD

BRIDGE APPROACH SLAB FOR INTEGRAL ABUTMENT

(EBL)

REVISIONS						SHEET NO.
NO.	BY:	DATE:	NO.	BY:	DATE:	S-81
1			3			TOTAL SHEETS
2			4			82

Stantec
Stantec Consulting Services Inc.
801 Jones Franklin Road
Suite 300
Raleigh, NC 27606
Tel. (919) 851-6866
Fax. (919) 851-7024
www.stantec.com
License No. F-0672

ASSEMBLED BY : J. B. GEILE DATE : 11/25/13
CHECKED BY : T. R. DUDECK DATE : 11/25/13

DRAWN BY : TLA 10/05
CHECKED BY : GM 5/06

REV. 10/1/11 MAA/GM
REV. 12/21/11 MAA/GM
REV. 6/13 MAA/GM

DESIGN ENGINEER OF RECORD: J. T. KELVINGTON DATE : 03-11-14

NORTH CAROLINA PROFESSIONAL SEAL 13406 ENGINEER JOSEPH T. KELVINGTON

DocuSigned by: Joseph T. Kelvington 847C9D37B774AF... 5/28/2014

STR. #2

STD. NO. BAS5 (SHT 2a)

U:\Structures\Warner Creek\Drawing\EBL - Bridge 265\Drawing\Final\R-0623_SD_AS_1.dgn 5/28/2014 5:43:26 PM vdoan