DocuSign Envelope ID: 0467AB1B-32B1-4334-81D0-7D50B5979B14

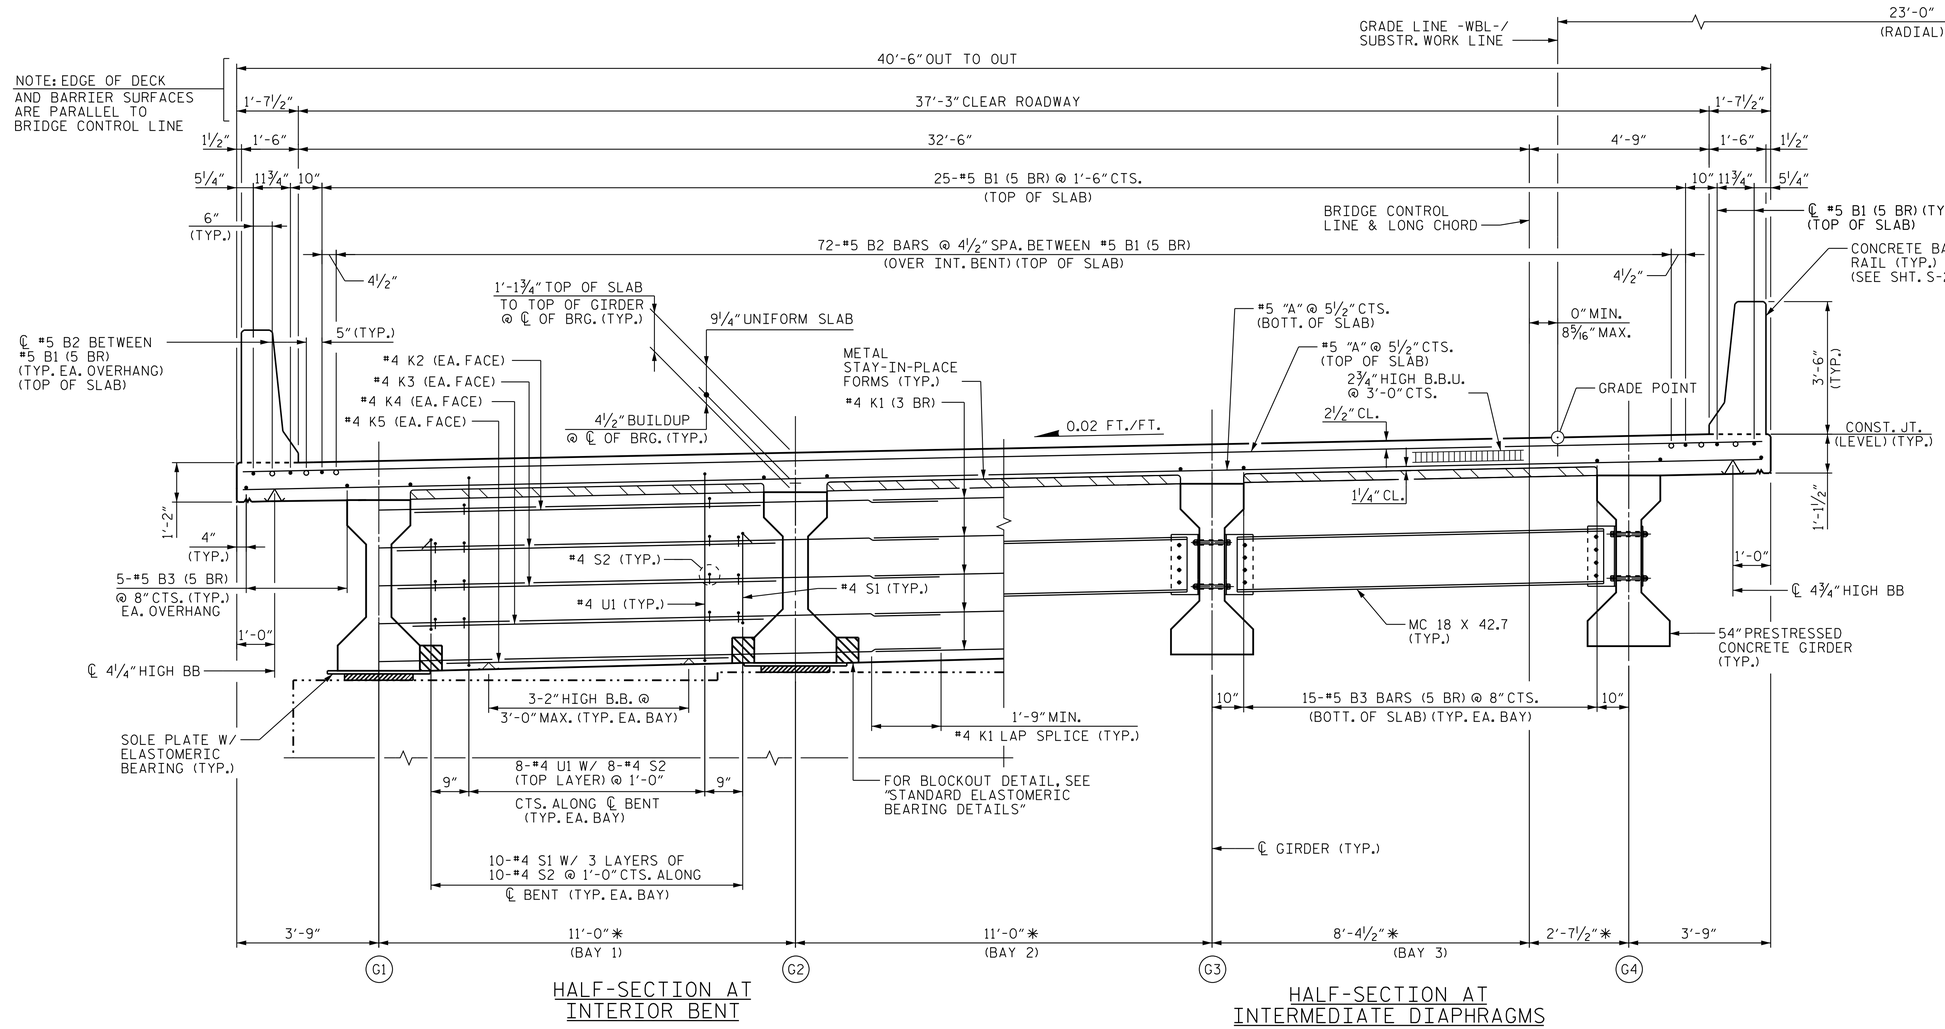

HALF-SECTION AT
INTERIOR BENT

HALF-SECTION AT
INTERMEDIATE DIAPHRAGMS

TYPICAL SECTION

*NOTE: GRIDERS ARE PARALLEL TO BRIDGE CONTROL LINE

NOTES

- ● DENOTES CONTINUOUS LONGITUDINAL DECK REINFORCEMENT.
- ○ DENOTES NON-CONTINUOUS LONGITUDINAL DECK REINFORCEMENT.

SEE "SUPERSTRUCTURE TYPICAL SECTION", SHEET 3 OF 3 FOR NOTES.

FOR CONCRETE BARRIER DETAILS, SEE "CONCRETE BARRIER RAIL" SHEET.

3 BR DENOTES 3 BAR RUN.

5 BR DENOTES 5 BAR RUN.

PROJECT NO. R-0623

MONTGOMERY COUNTY

STATION: 123+82.50 -L-

SHEET 1 OF 3

STATE OF NORTH CAROLINA
DEPARTMENT OF TRANSPORTATION
RALEIGH

SUPERSTRUCTURE

TYPICAL SECTION

(WBL)

REVISIONS						SHEET NO.
NO.	BY:	DATE:	NO.	BY:	DATE:	S-6
1			3			TOTAL SHEETS
2			4			82

STR. #1

Stantec
Stantec Consulting Services Inc.
801 Jones Franklin Road
Suite 300
Raleigh, NC 27606
Tel. (919) 851-6866
Fax. (919) 851-7024
www.stantec.com
License No. F-0672

DRAWN BY : T. N. ENNIS DATE : 06-19-13
CHECKED BY : J. T. KELVINGTON DATE : 09-10-13
DESIGN ENGINEER OF RECORD: J. T. KELVINGTON DATE : 03-11-14

NORTH CAROLINA PROFESSIONAL SEAL 13406 ENGINEER JOSEPH T. KELVINGTON
DocuSigned by: Joseph T. Kelvington 5/28/2014
B47C9D378077AAF...

U:\Structures\Warner Creek\Drawing\WBL - Bridge 264\Drawing\Final\R-0623_SD_TS.dgn 5/12/2014 5:32:50 PM vdoan