DocuSign Envelope ID: 0467AB1B-32B1-4334-81D0-7D50B5979B14

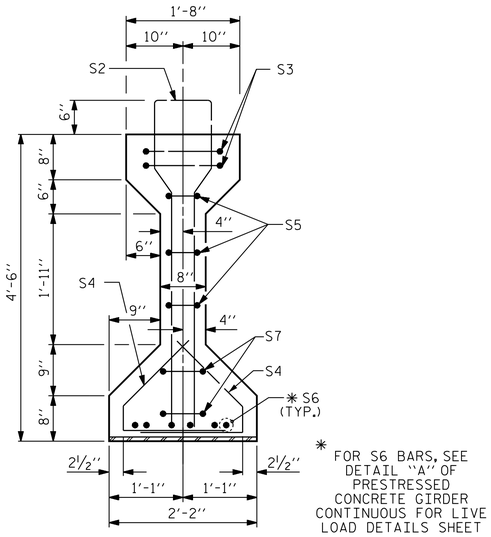

✱ FOR S6 BARS, SEE DETAIL "A" OF PRESTRESSED CONCRETE GIRDER CONTINUOUS FOR LIVE LOAD DETAILS SHEET

SECTION A-A

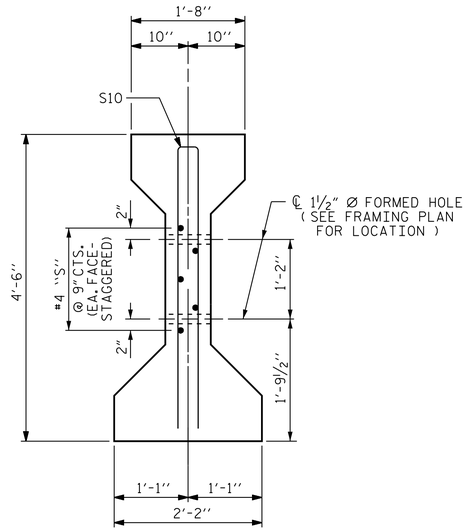

SECTION C-C

(S1 BARS NOT SHOWN)

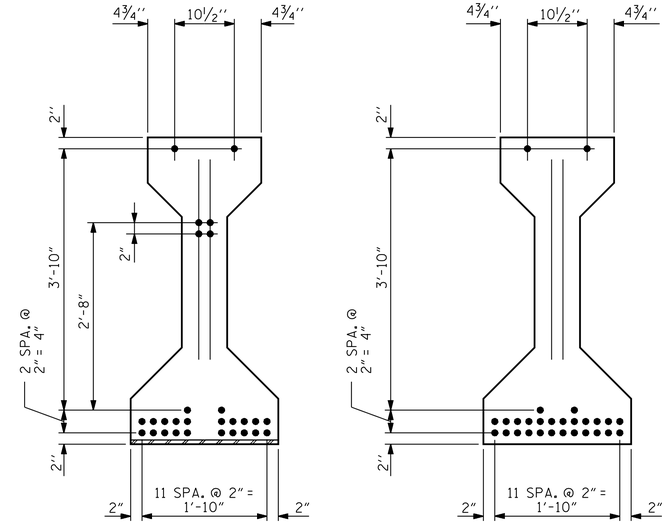

AT END OF GIRDER

AT ℄ OF GIRDER

0.6" Ø LOW RELAXATION STRAND LAYOUT

0.6" Ø L. R. GRADE 270 STRANDS

AREA (SQUARE INCHES)	ULTIMATE STRENGTH (LBS. PER STRAND)	APPLIED PRESTRESS (LBS. PER STRAND)
0.217	58,600	43,950

REINFORCING STEEL FOR ONE GIRDER

BAR	NUMBER	SIZE	TYPE	LENGTH	WEIGHT
S1	22	#4	1	10'-8"	157
S2	10	#5	1	11'-0"	115
S3	4	#4	2	41'-1"	110
S4	152	#4	3	3'-5"	347
S5	6	#4	2	8'-5"	34
✱ S6	12	#5	STR	3'-8"	46
S7	4	#4	2	8'-7"	23
S8	2	#3	STR	1'-10"	2
S9	2	#5	2	8'-8"	18
S10	5	#4	STR	7'-0"	23
S11	14	#4	1	10'-10"	101
S12	66	#4	1	11'-0"	485

✱ NOTE: S6 BARS SHALL BE BENT BEFORE SHIPMENT. HEAT BENDING SHALL NOT BE ALLOWED.

BAR TYPES

ALL BAR DIMENSIONS ARE OUT-TO-OUT

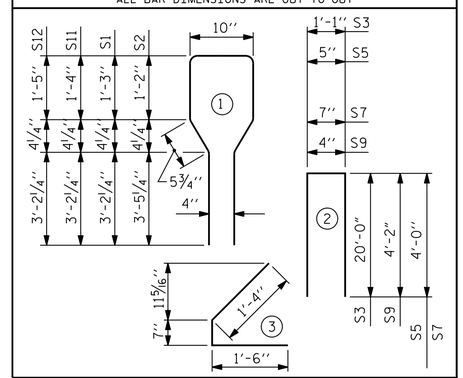

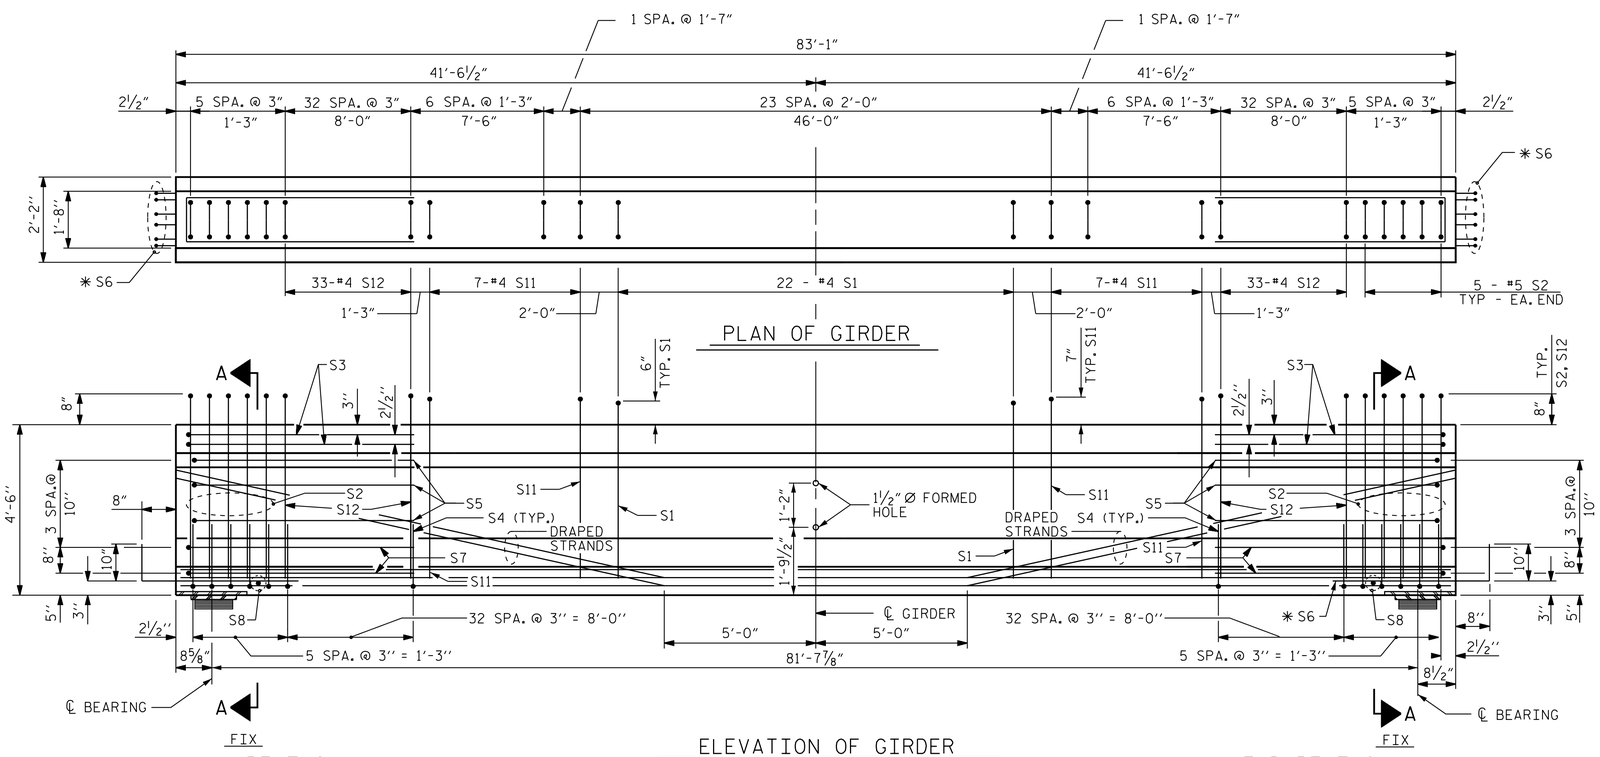

BENT 2

ELEVATION OF GIRDER

(SEE PARTIAL ELEVATION FOR ADDITIONAL "S" BARS)

END BENT 2

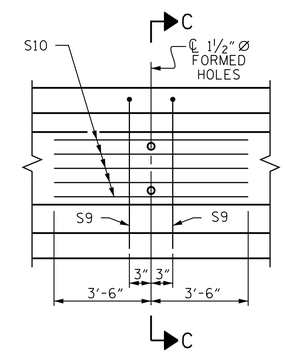

PARTIAL ELEVATION

SHOWING INTERMEDIATE DIAPHRAGM REINFORCING STEEL FOR GIRDER Nos. 1-4

QUANTITIES FOR ONE GIRDER

	REINFORCING STEEL LB.	8000 PSI CONCRETE C.Y.	0.6" Ø L. R. STRANDS No.
	1461	16.9	28

GIRDERS REQUIRED

NUMBER	LENGTH	TOTAL LENGTH
4	83'-1"	332'-4"

PROJECT NO. R-0623

MONTGOMERY COUNTY

STATION: 123+82.50 -L-

SHEET 3 OF 4

STATE OF NORTH CAROLINA
DEPARTMENT OF TRANSPORTATION
RALEIGH

STANDARD
AASHTO TYPE IV
PRESTRESSED CONCRETE GIRDER
CONTINUOUS FOR LIVE LOAD
(SPAN C)
(WBL)

REVISIONS						SHEET NO.
NO.	BY:	DATE:	NO.	BY:	DATE:	S-18
1			3			TOTAL SHEETS
2			4			82

STR. #1

STD. NO. PCG6

DESIGN ENGINEER OF RECORD: J. T. KELVINGTON		DATE : 03-11-14
ASSEMBLED BY : J. B. GEILE		DATE : 12-04-13
CHECKED BY : J. T. KELVINGTON		DATE : 12-05-13
DRAWN BY : ELR 8/91	REV. 10/17/00R	RWW/LES
CHECKED BY : GRP 8/91	REV. 5/1/06R	TLA/GM
	REV. 10/1/11	MAA/GM

Stantec

Stantec Consulting Services Inc.
801 Jones Franklin Road
Suite 300
Raleigh, NC 27606
Tel. (919) 851-6866
Fax. (919) 851-7024
www.stantec.com
License No. F-0672

NORTH CAROLINA PROFESSIONAL SEAL 13406 ENGINEER JOSEPH T. KELVINGTON

DocuSigned by: Joseph T. Kelvington 5/28/2014
847C9D378077AAF...

U:\Structures\Warner Creek\Drawing\WBL - Bridge 264\Drawing\Final\R-0623_SD_G*3.dgn 2/2/2014 5:33:13 PM vdoan