DocuSign Envelope ID: 60C83F11-8CD5-46D8-86E0-7E92CF678443

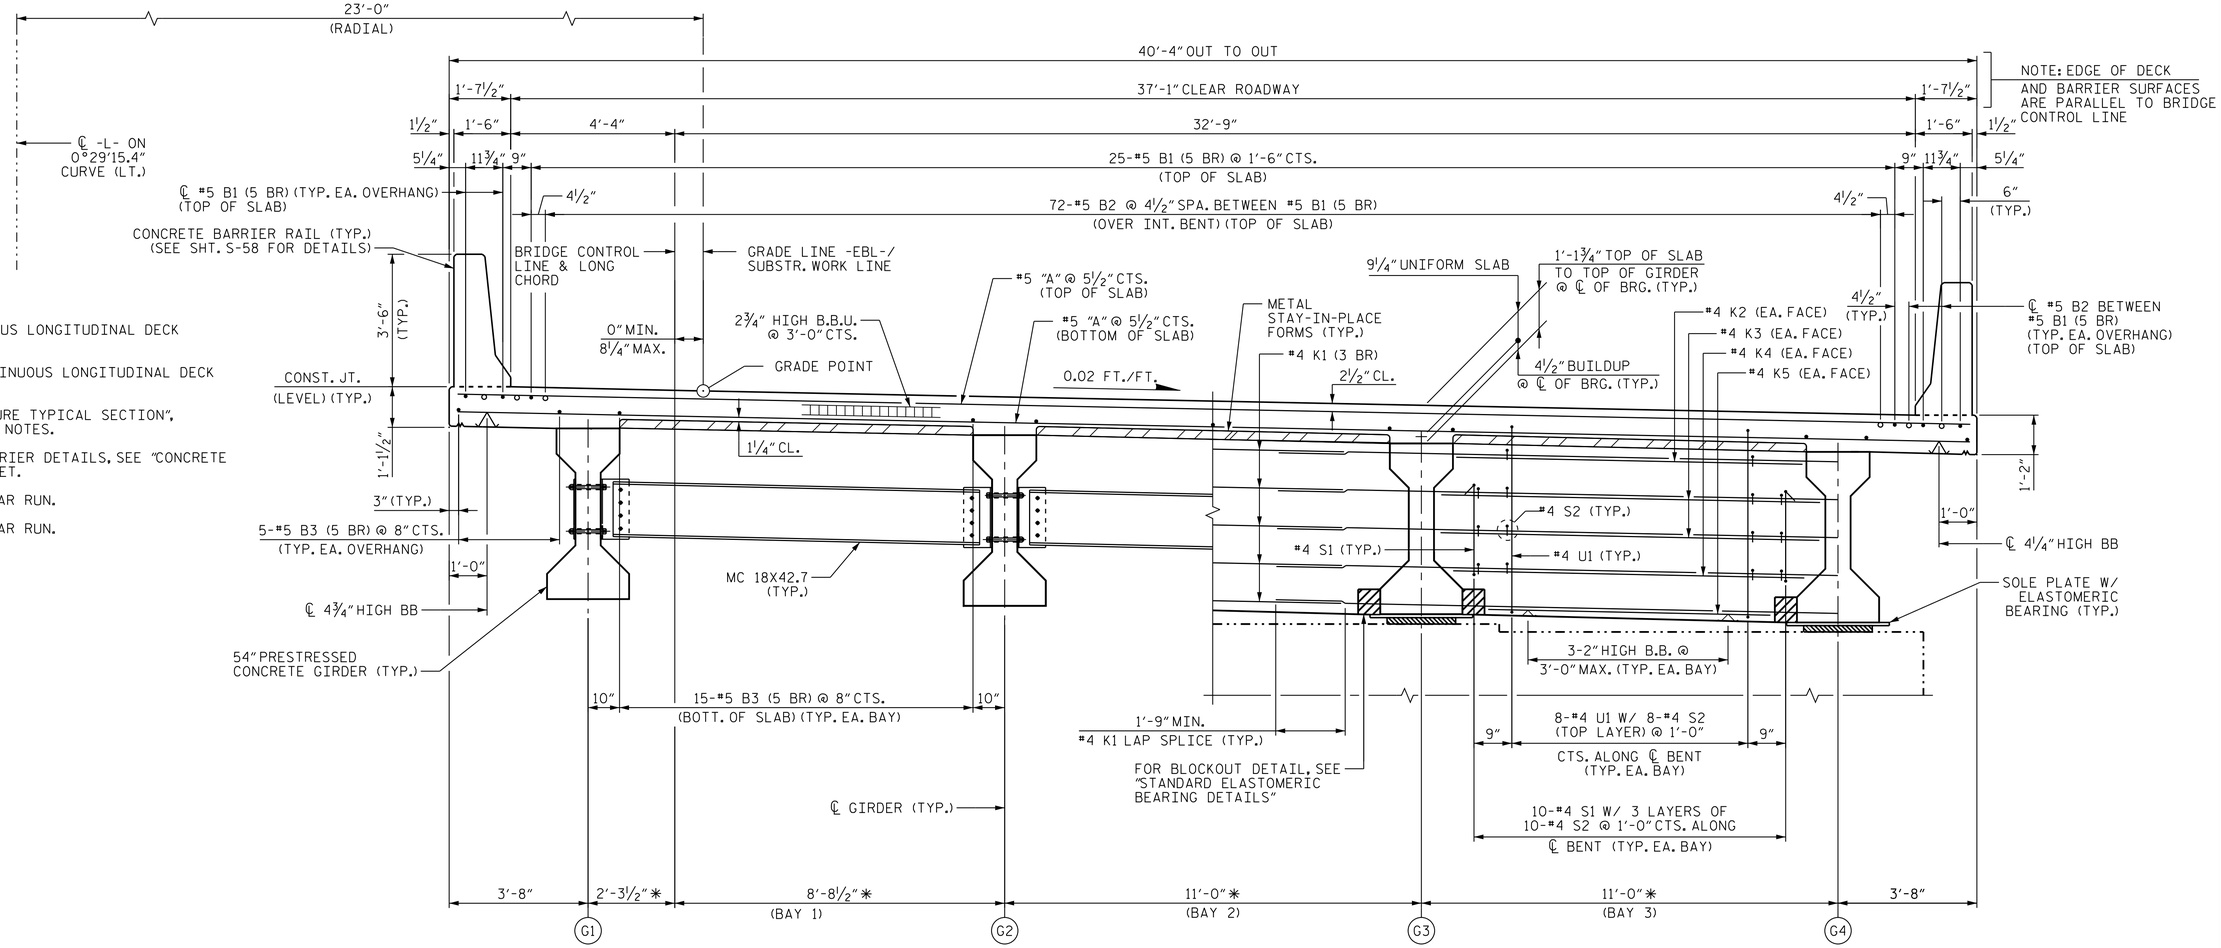

NOTES

- ● DENOTES CONTINUOUS LONGITUDINAL DECK REINFORCEMENT.
- ○ DENOTES NON-CONTINUOUS LONGITUDINAL DECK REINFORCEMENT.

SEE "SUPERSTRUCTURE TYPICAL SECTION", SHEET 3 OF 3 FOR NOTES.

FOR CONCRETE BARRIER DETAILS, SEE "CONCRETE BARRIER RAIL" SHEET.

3 BR DENOTES 3 BAR RUN.

5 BR DENOTES 5 BAR RUN.

HALF-SECTION AT INTERMEDIATE DIAPHRAGMS

HALF-SECTION AT INTERIOR BENT

TYPICAL SECTION

✱ NOTE: GRIDERS ARE PARALLEL TO BRIDGE CONTROL LINE

PROJECT NO. R-0623

MONTGOMERY COUNTY

STATION: 123+82.50 -L-

SHEET 1 OF 3

STATE OF NORTH CAROLINA
DEPARTMENT OF TRANSPORTATION
RALEIGH

SUPERSTRUCTURE

TYPICAL SECTION

(EBL)

REVISIONS						SHEET NO.
NO.	BY:	DATE:	NO.	BY:	DATE:	S-47
1			3			TOTAL SHEETS
2			4			82

STR. #2

Stantec
Stantec Consulting Services Inc.
801 Jones Franklin Road
Suite 300
Raleigh, NC 27606
Tel. (919) 851-6866
Fax. (919) 851-7024
www.stantec.com
License No. F-0672

DRAWN BY : M. G. BRADLEY DATE : 06-19-13
CHECKED BY : J. T. KELVINGTON DATE : 02-24-14
DESIGN ENGINEER OF RECORD: J. T. KELVINGTON DATE : 03-11-14

NORTH CAROLINA PROFESSIONAL SEAL 13406 ENGINEER JOSEPH T. KELVINGTON
DocuSigned by: Joseph T. Kelvington 847C9D3780774AF... 5/28/2014

U:\Structures\Warner Creek\Drawing\EBL - Bridge 265\Drawing\Final\R-0623_SD_TS.idgn 5/12/2014 5:42:25 PM vdoan