DocuSign Envelope ID: 60C83F11-8CD5-46D8-86E0-7E92CF678443

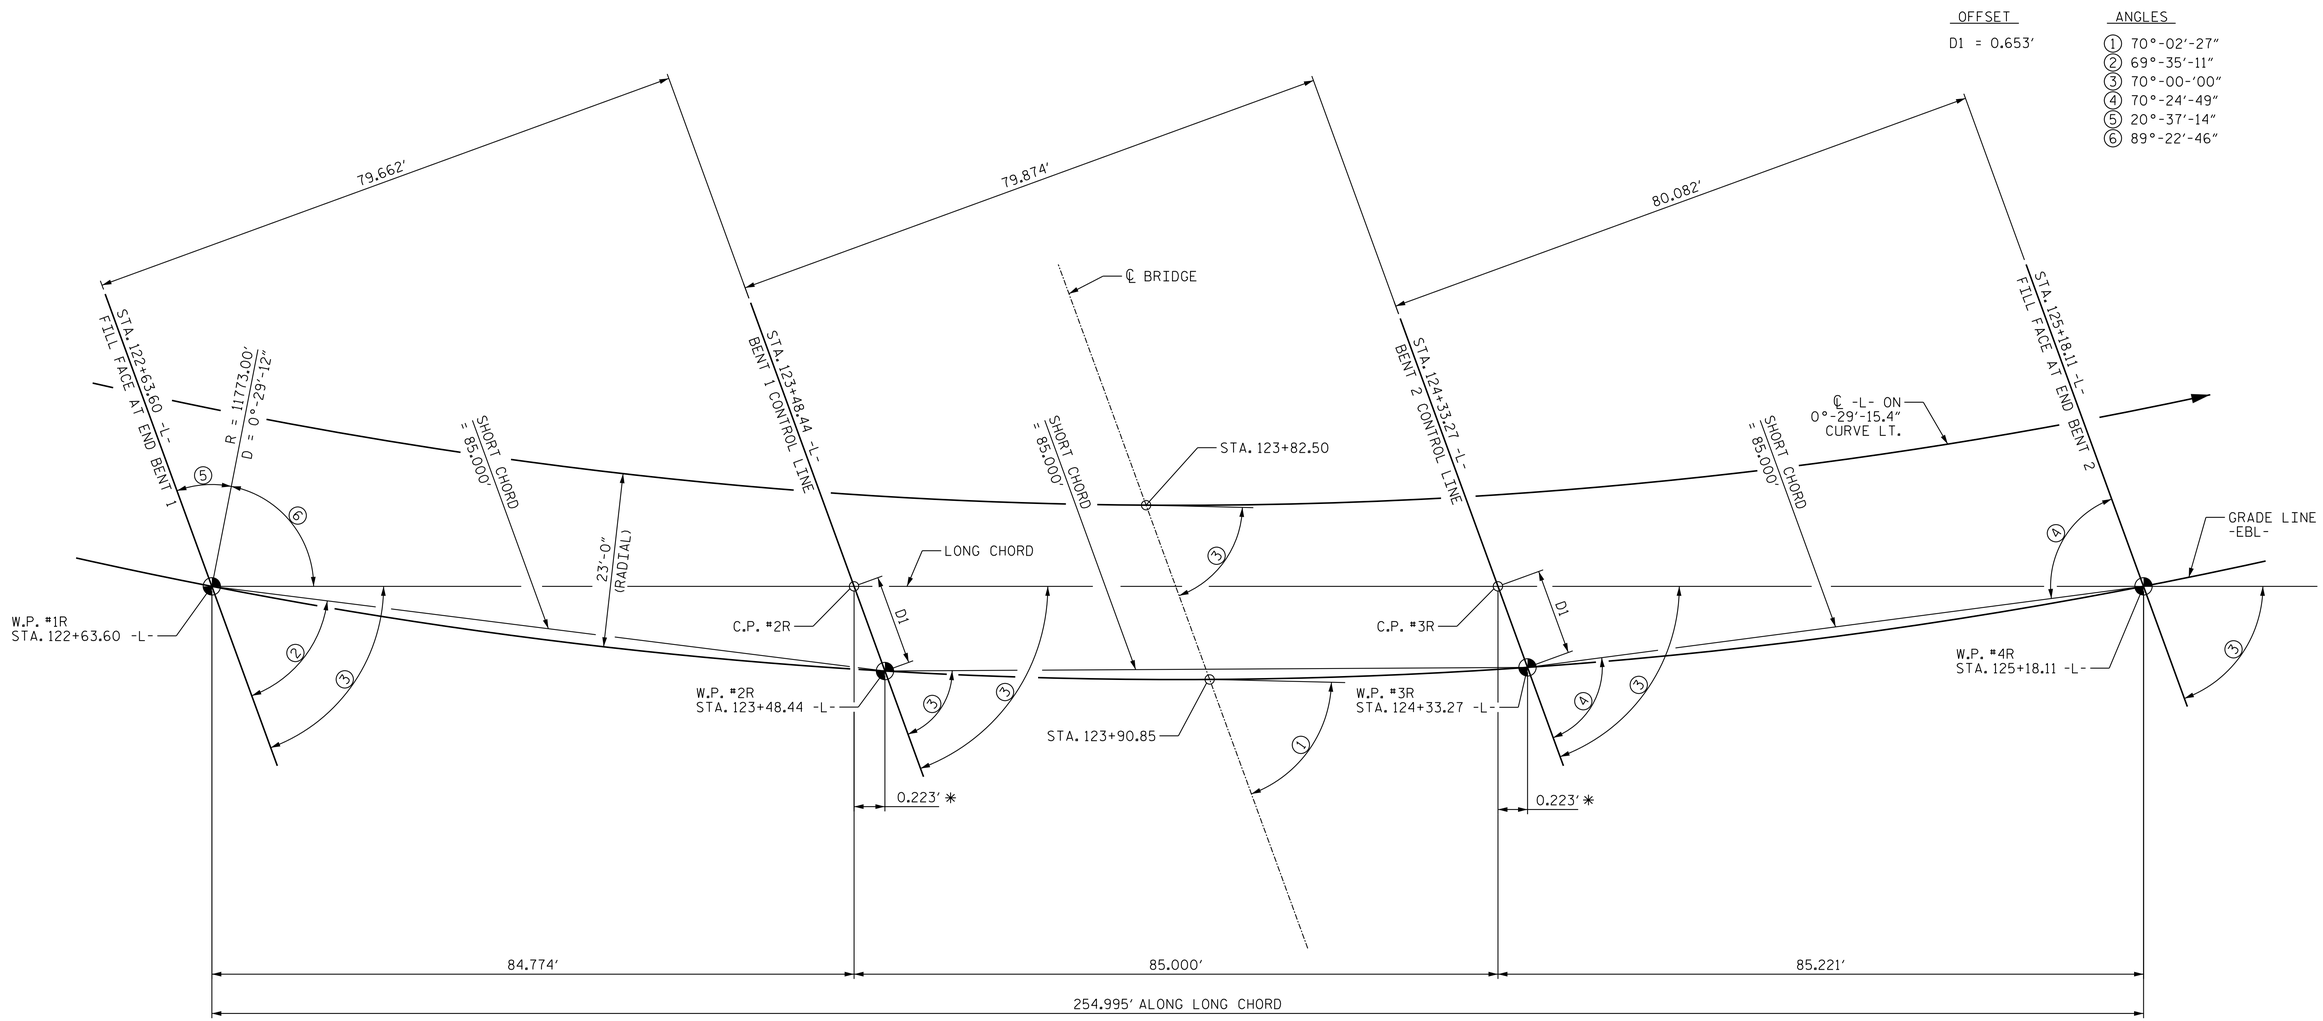

NOTES:

BENTS ARE NOT PARALLEL TO BRIDGE ℄.

ALL BENTS ARE PARALLEL.

CONTROL POINTS (C.P. #2L, AND C.P. #3L) FALL ON THE BRIDGE LONG CHORD.

BRIDGE SUPERSTRUCTURE AND APPROACH SLABS ARE SET PARALLEL TO BRIDGE LONG CHORD.

* POINT PROJECTED ON LONG CHORD.

LONG CHORD LAYOUT

PROJECT NO. R-0623

MONTGOMERY COUNTY

STATION: 123+82.50 -L-

SHEET 3 OF 4

STATE OF NORTH CAROLINA
DEPARTMENT OF TRANSPORTATION
RALEIGH

GENERAL DRAWING

FOR BRIDGE ON NC 24/27 BYPASS WBL
OVER WARNER CREEK
BETWEEN NC 24/27 AND SR 1005

(EBL)

REVISIONS						SHEET NO.
NO.	BY:	DATE:	NO.	BY:	DATE:	S-44
1			3			TOTAL SHEETS
2			4			82

STR. #2

NORTH CAROLINA PROFESSIONAL SEAL 13406 ENGINEER JOSEPH T. KELVINGTON

DocuSigned by: Joseph T. Kelvington 847C9D3780774AF... 11/28/2014

Stantec
Stantec Consulting Services Inc.
801 Jones Franklin Road
Suite 300
Raleigh, NC 27606
Tel. (919) 851-6866
Fax. (919) 851-7024
www.stantec.com
License No. F-0672

DRAWN BY : J. L. HENNEKES DATE : 02-27-14
CHECKED BY : J. T. KELVINGTON DATE : 03-03-14
DESIGN ENGINEER OF RECORD: J. T. KELVINGTON DATE : 03-11-14

U:\Structures\Warner Creek\Drawing\EBL - Bridge 265\Drawing\Final\R-0623_SD_LC.dgn 5/12/2014 5:42:18 PM vdoan