DocuSign Envelope ID: E6618080-E6D8-467D-B842-BC4A0736B9E5

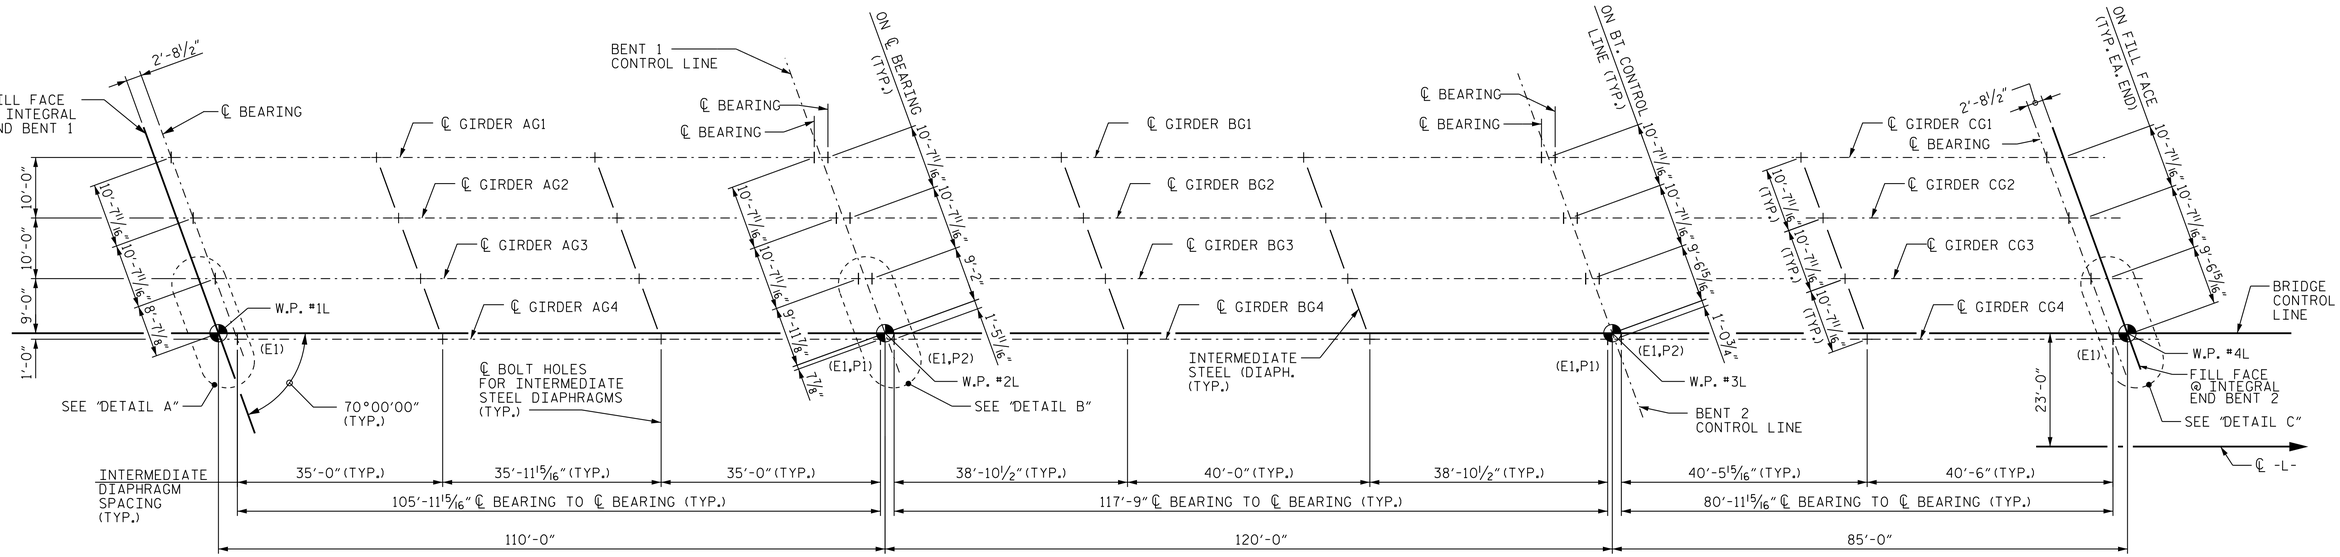

FRAMING PLAN

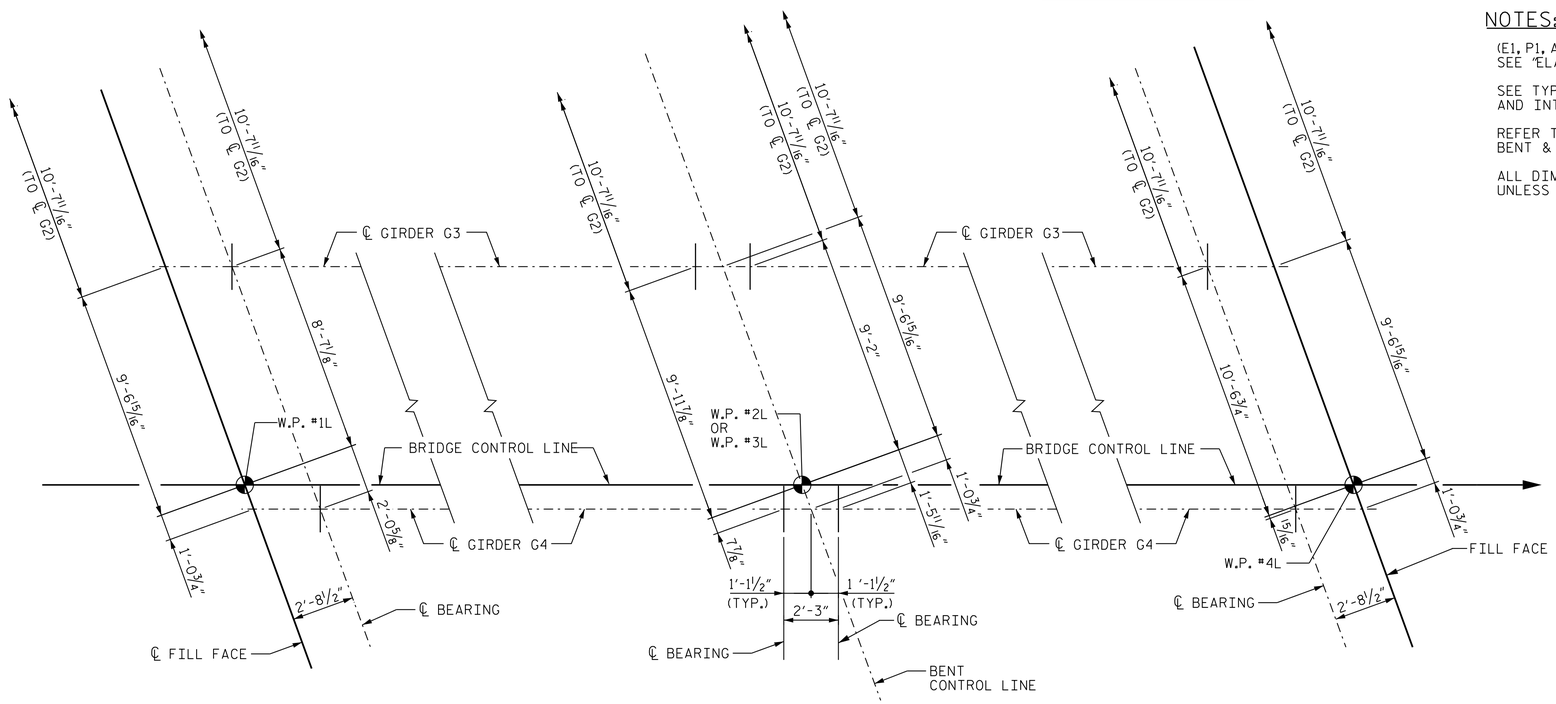

DETAIL A
(INTEGRAL END BENT 1)

DETAIL B
(BENT 1 SHOWN, BENT 2 SIMILAR)

DETAIL C
(INTEGRAL END BENT 2)

NOTES:

(E1, P1, AND P2) DENOTES ELASTOMERIC BEARING OR SOLE PLATE. SEE "ELASTOMERIC BEARING DETAILS".

SEE TYPICAL SECTION FOR END BENT DIAPHRAGM AND INTERIOR BENT DIAPHRAGM DETAILS.

REFER TO "PLAN OF SPAN DETAILS" FOR BENT & END BENT DIAPHRAGMS.

ALL DIMENSIONS ARE HORIZONTAL OR VERTICAL UNLESS NOTED.

PROJECT NO. R-0623
MONTGOMERY COUNTY
STATION: 339+48.56 -L-

STATE OF NORTH CAROLINA
DEPARTMENT OF TRANSPORTATION
RALEIGH

SUPERSTRUCTURE

FRAMING PLAN

(WBL)

Stantec
Stantec Consulting Services Inc.
801 Jones Franklin Road
Suite 300
Raleigh, NC 27606
Tel. (919) 851-6866
Fax. (919) 851-7024
www.stantec.com
License No. F-0672

DRAWN BY: J. B. GEILE DATE: 07-18-13
CHECKED BY: J. T. KELVINGTON DATE: 07-18-13
DESIGN ENGINEER OF RECORD: J. T. KELVINGTON DATE: 04-01-14

NORTH CAROLINA PROFESSIONAL SEAL 13406 ENGINEER JOSEPH T. KELVINGTON
DocuSigned by: Joseph T. Kelvington 847C9D3780774AF...
5/27/2014

REVISIONS							
NO.	BY:	DATE:	NO.	BY:	DATE:	SHEET NO.	S-96
1			3			TOTAL SHEETS	162
2			4				

STR. #3

U:\Structures\Little River\Drawing\WBL - Bridge 266\Final\R-0623_SD_FP.dgn 5/27/2014 3:54:36 PM jhagenbush