DocuSign Envelope ID: E6618080-E6D8-467D-B842-BC4A0736B9E5

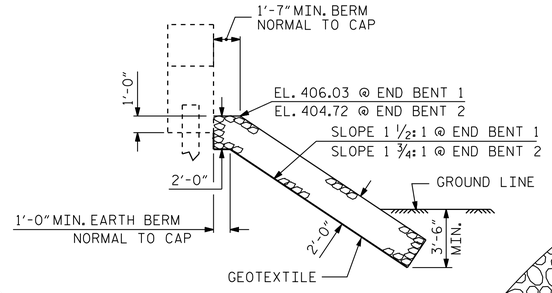

℄ SECTION
BERM RIP RAPPED

NOTES :
FOR BERM WIDTH DIMENSIONS, SEE GENERAL DRAWING.

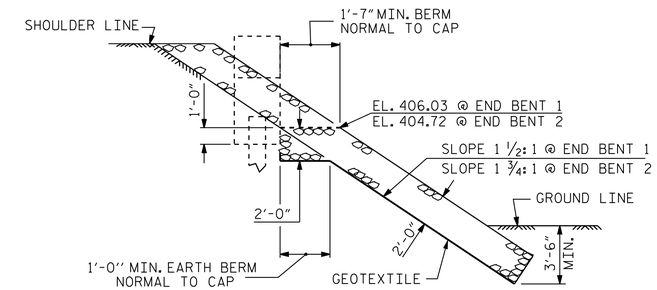

SECTION H-H

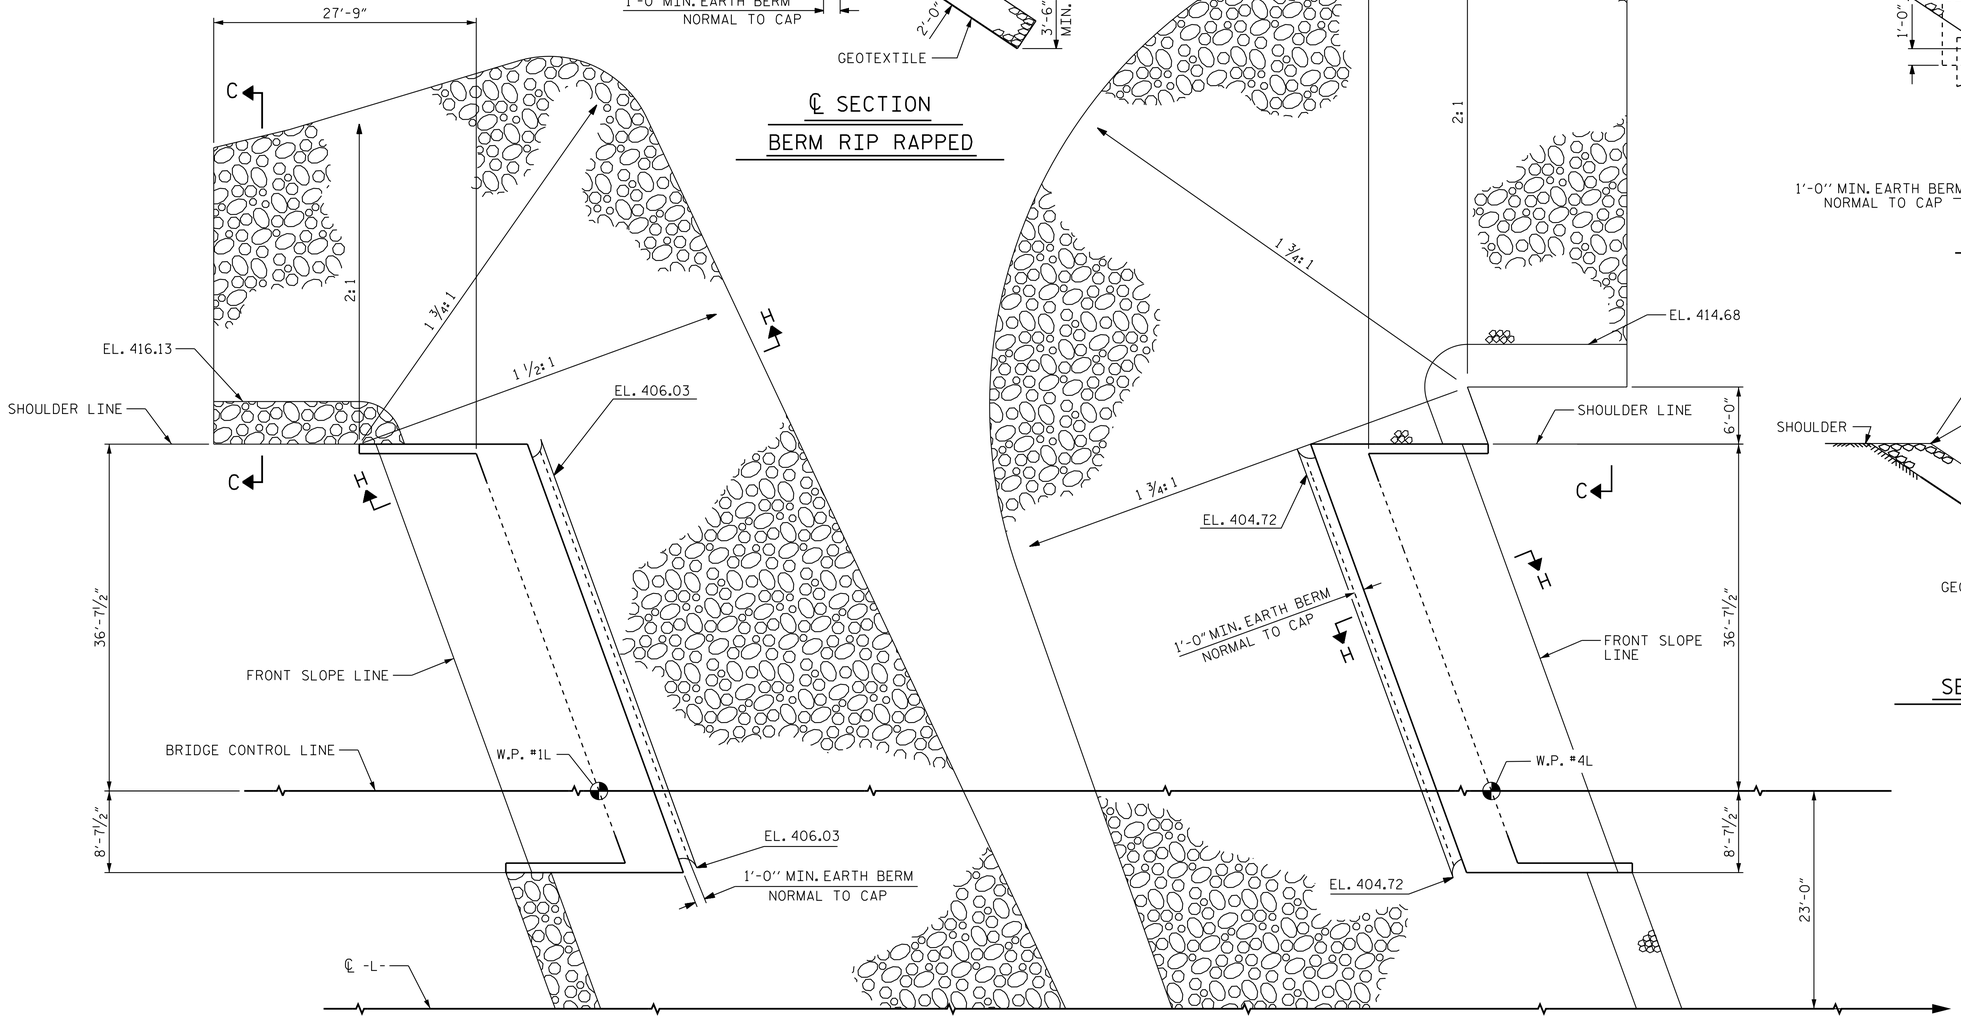

END BENT 1

END BENT 2

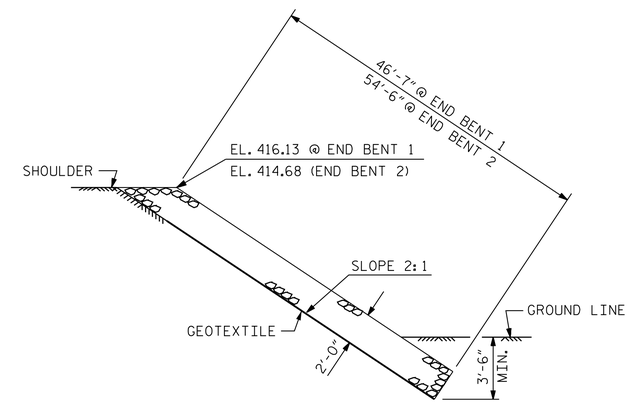

SECTION C-C

PROJECT NO. R-0623
MONTGOMERY COUNTY
STATION: 339+48.56 -L-

ESTIMATED QUANTITIES		
BRIDGE @ STA. 339+48.56 -L-	RIP RAP CLASS II (2'-0" THICK)	GEOTEXTILE FOR DRAINAGE
	TONS	SQUARE YARDS
END BENT 1	563	625
END BENT 2	709	788

Stantec
Stantec Consulting Services Inc.
801 Jones Franklin Road
Suite 300
Raleigh, NC 27606
Tel. (919) 851-6866
Fax. (919) 851-7024
www.stantec.com
License No. F-0672

ASSEMBLED BY : J. L. HENNEKES DATE : 11/06/13
CHECKED BY : T. R. DUDECK DATE : 03/31/14

DRAWN BY : REK 1/84
CHECKED BY : RDU 1/84

REV. 5/1/06R TLA/GM
REV. 10/1/11 MAA/GM
REV. 12/21/11 MAA/GM

DESIGN ENGINEER OF RECORD: J. T. KELVINGTON DATE : 04-01-14

NORTH CAROLINA PROFESSIONAL SEAL 13406 ENGINEER JOSEPH T. KELVINGTON
DocuSigned by: Joseph T. Kelvington 847C9D3780774AF...
5/27/2014

STATE OF NORTH CAROLINA
DEPARTMENT OF TRANSPORTATION
RALEIGH

STANDARD

RIP RAP DETAILS

(WBL)

REVISIONS						SHEET NO.
NO.	BY:	DATE:	NO.	BY:	DATE:	S-120
1			3			TOTAL SHEETS
2			4			162

STR. #3

U:\Structures\Little River\Drawing\WBL - Bridge 266\Final\R-0623_SD_RR.dgn 5/27/2014 3:55:21PM jhagenbush