DocuSign Envelope ID: 25FED011-80E1-4FD1-9F41-03595CEF23B1

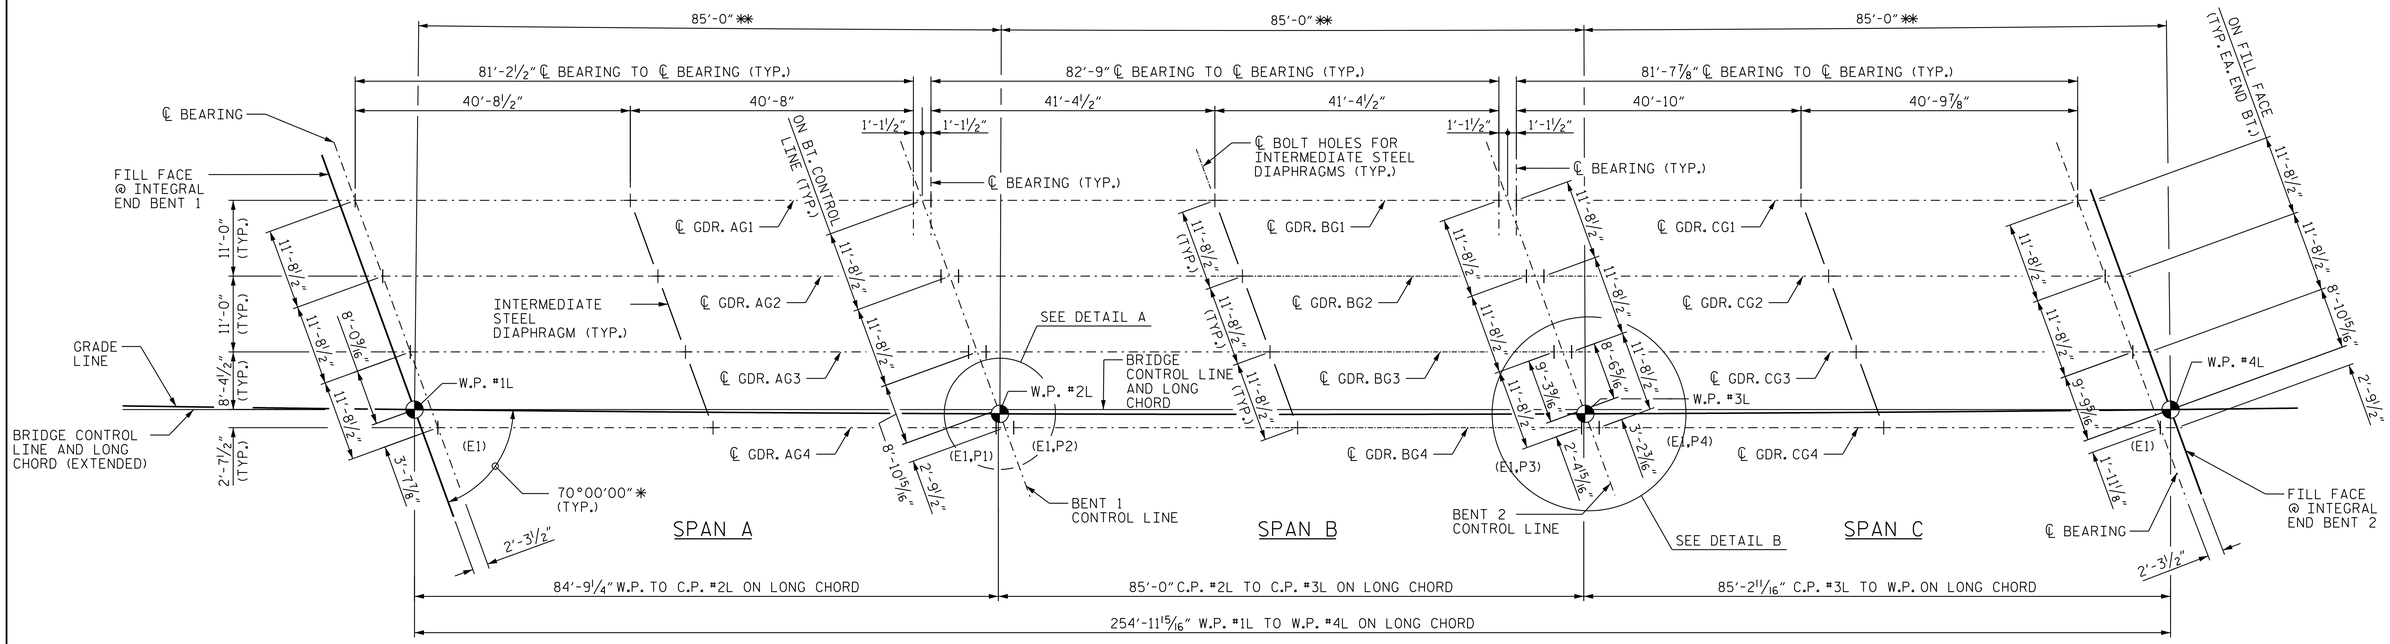

FRAMING PLAN

✱ LONG CHORD TO BENT ANGLE (TYP. @ EA. BENT)
✱✱ W.P. TO W.P. ALONG GRADE LINE

NOTES:

(E1, P1, THRU P4) DENOTES ELASTOMERIC BEARING OR SOLE PLATE. SEE "ELASTOMERIC BEARING DETAILS".

SEE TYPICAL SECTION FOR END BENT DIAPHRAGM AND INTERIOR BENT DIAPHRAGM DETAILS.

REFER TO "PLAN OF SPAN DETAILS- DIAPHRAGMS" FOR BENT & END BENT DIAPHRAGM DIMENSIONS AND REINFORCEMENT.

ALL DIMENSIONS SHOWN ARE HORIZONTAL.

ALL GIRDERS ARE PARALLEL TO LONG CHORD.

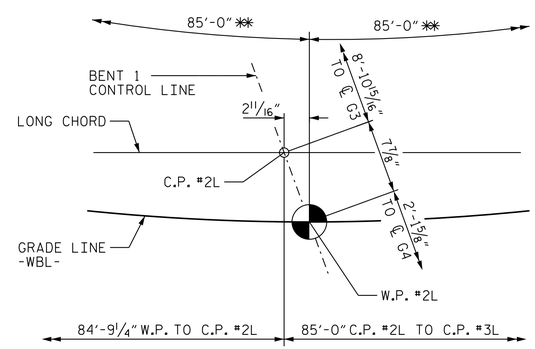

DETAIL A

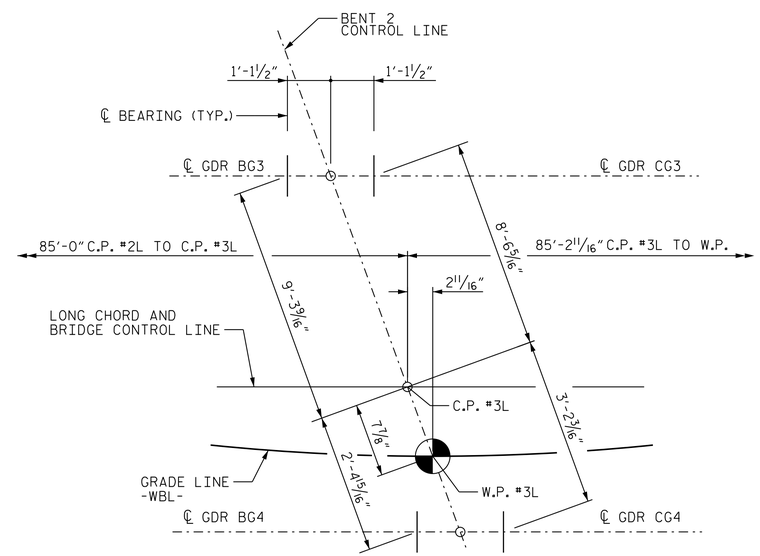

DETAIL B

PROJECT NO. R-0623
MONTGOMERY COUNTY
STATION: 123+82.50 -L-

STATE OF NORTH CAROLINA
DEPARTMENT OF TRANSPORTATION
RALEIGH

SUPERSTRUCTURE

FRAMING PLAN

(WBL)

REVISIONS						SHEET NO.
NO.	BY:	DATE:	NO.	BY:	DATE:	S-15
1			3			TOTAL SHEETS
2			4			82

STR. #1

Stantec
Stantec Consulting Services Inc.
801 Jones Franklin Road
Suite 300
Raleigh, NC 27606
Tel. (919) 851-6866
Fax. (919) 851-7024
www.stantec.com
License No. F-0672

DRAWN BY : T. N. ENNIS DATE : 7-31-13
CHECKED BY : J. T. KELVINGTON DATE : XX-XX-XX
DESIGN ENGINEER OF RECORD: J. T. KELVINGTON DATE : 03-11-14

NORTH CAROLINA PROFESSIONAL SEAL 13406 ENGINEER JOSEPH T. KELVINGTON
DocuSigned by: Joseph T. Kelvington 5/30/2014
84C9D378077 4AF...

U:\Structures\Warner Creek\Drawing\WBL - Bridge 264\Drawing\Final\R-0623_SD_FP.dgn 5/30/2014 12:42 PM frcooper