DocuSign Envelope ID: E6618080-E6D8-467D-B842-BC4A0736B9E5

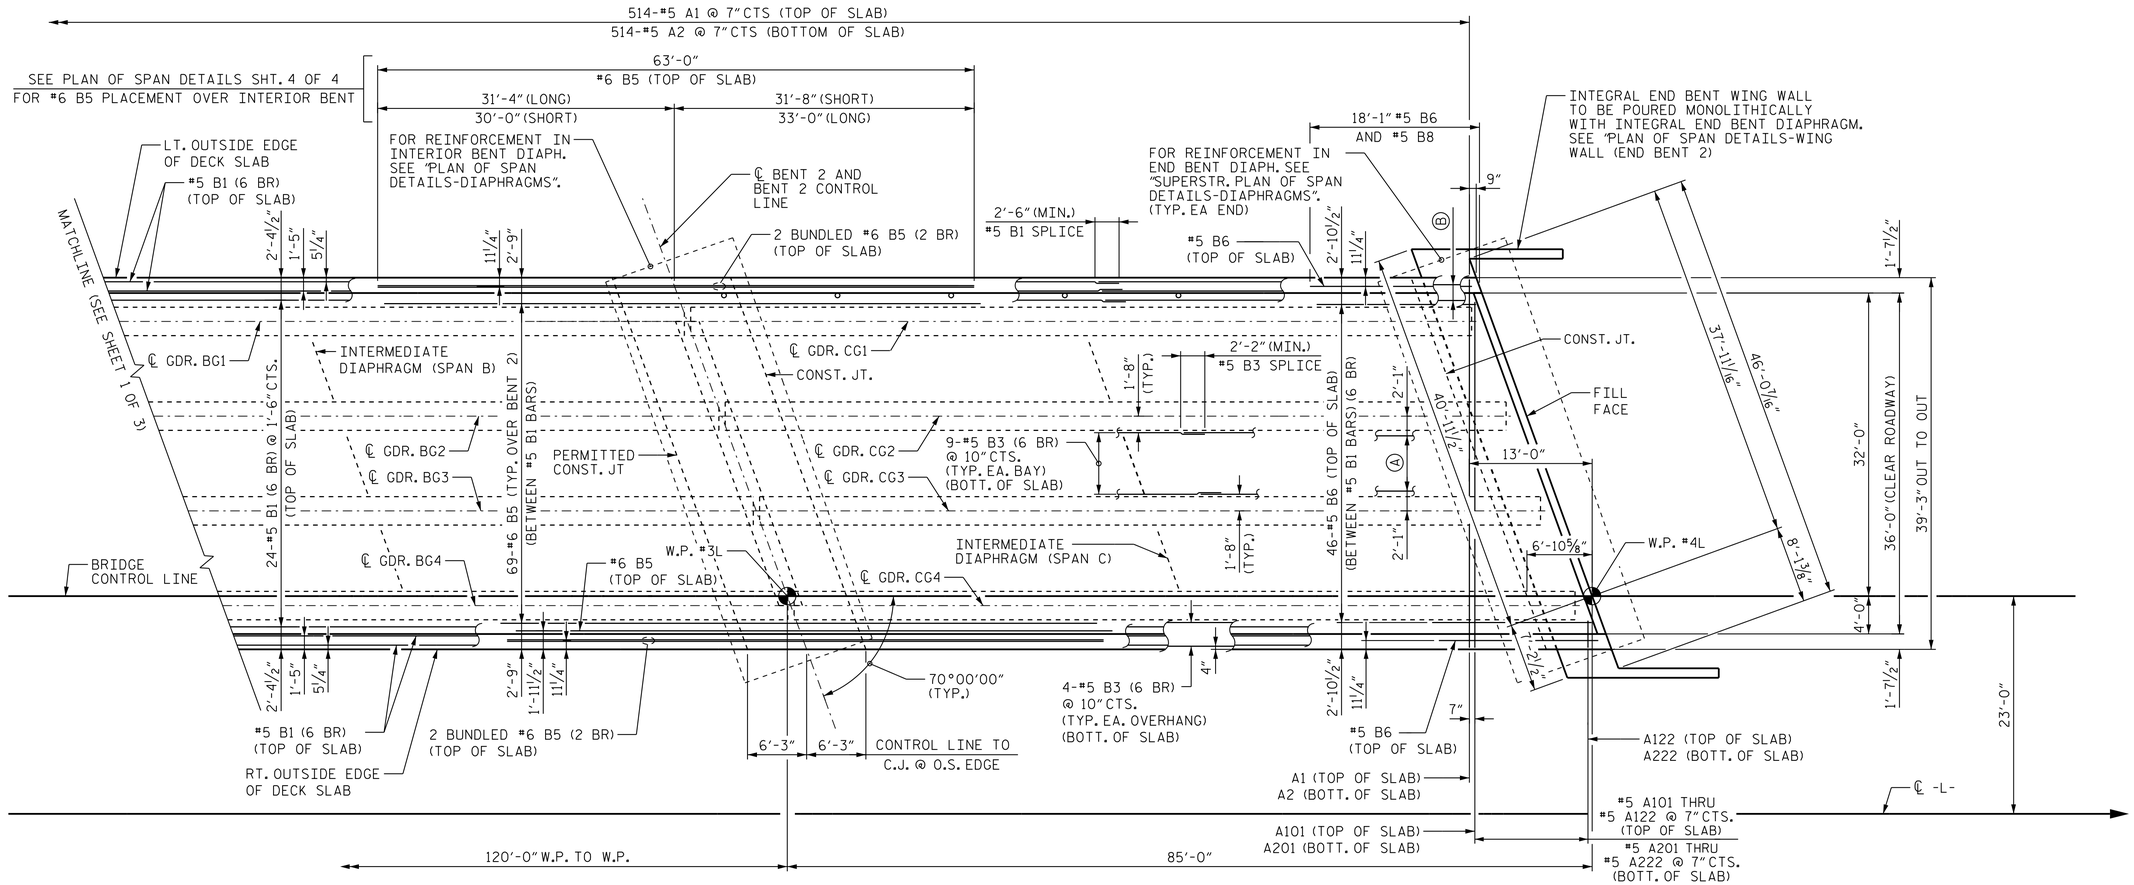

Ⓐ 8-#5 B8 (BOTT. OF SLAB) @ 10" CTS. BETWEEN #5 B3 (6 BR) (TYP. EA. BAY)

Ⓑ 3-#5 B8 (BOTT. OF SLAB) @ 10" CTS. BETWEEN #5 B3 (6 BR) (TYP. EA. OVERHANG)

PLAN OF SPANS (HALF SPAN B AND SPAN C)

(2 BR) DENOTES TWO BAR RUN
(6 BR) DENOTES SIX BAR RUN

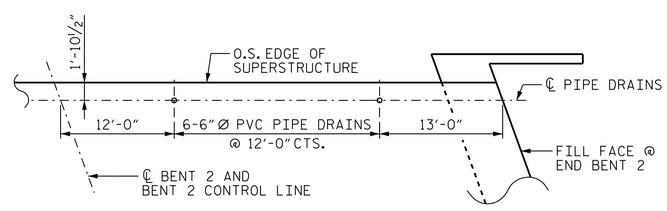

PIPE DRAIN LAYOUT

NOTE: PIPE DRAINS CAN BE RELOCATED SLIGHTLY AS NECESSARY TO CLEAR REINFORCING STEEL.

PROJECT NO. R-0623
MONTGOMERY COUNTY
STATION: 339+48.56 -L-

SHEET 2 OF 4

STATE OF NORTH CAROLINA
DEPARTMENT OF TRANSPORTATION
RALEIGH

SUPERSTRUCTURE

PLAN OF SPANS (HALF SPAN B & SPAN C)

(WBL)

REVISIONS						SHEET NO.
NO.	BY:	DATE:	NO.	BY:	DATE:	S-91
1			3			TOTAL SHEETS
2			4			162

Stantec
Stantec Consulting Services Inc.
801 Jones Franklin Road
Suite 300
Raleigh, NC 27606
Tel. (919) 851-6866
Fax. (919) 851-7024
www.stantec.com
License No. F-0672

DRAWN BY : J. L. HENNEKES DATE : 06-24-13
CHECKED BY : J. T. KELVINGTON DATE : 06-24-13
DESIGN ENGINEER OF RECORD: J. T. KELVINGTON DATE : 3-31-14

NORTH CAROLINA PROFESSIONAL SEAL 13406 ENGINEER JOSEPH T. KELVINGTON
DocuSigned by: Joseph T. Kelvington 847C9D37807 74AF...
5/27/2014

STR. #3

U:\Structures\Little River\Drawing\WBL - Bridge 266\Final\R-0623_SD_S#_2.dgn 5/27/2014 3:54:30 PM Jhagenbush