DocuSign Envelope ID: 31C928B9-C923-48C2-A4E7-966F51E022C3

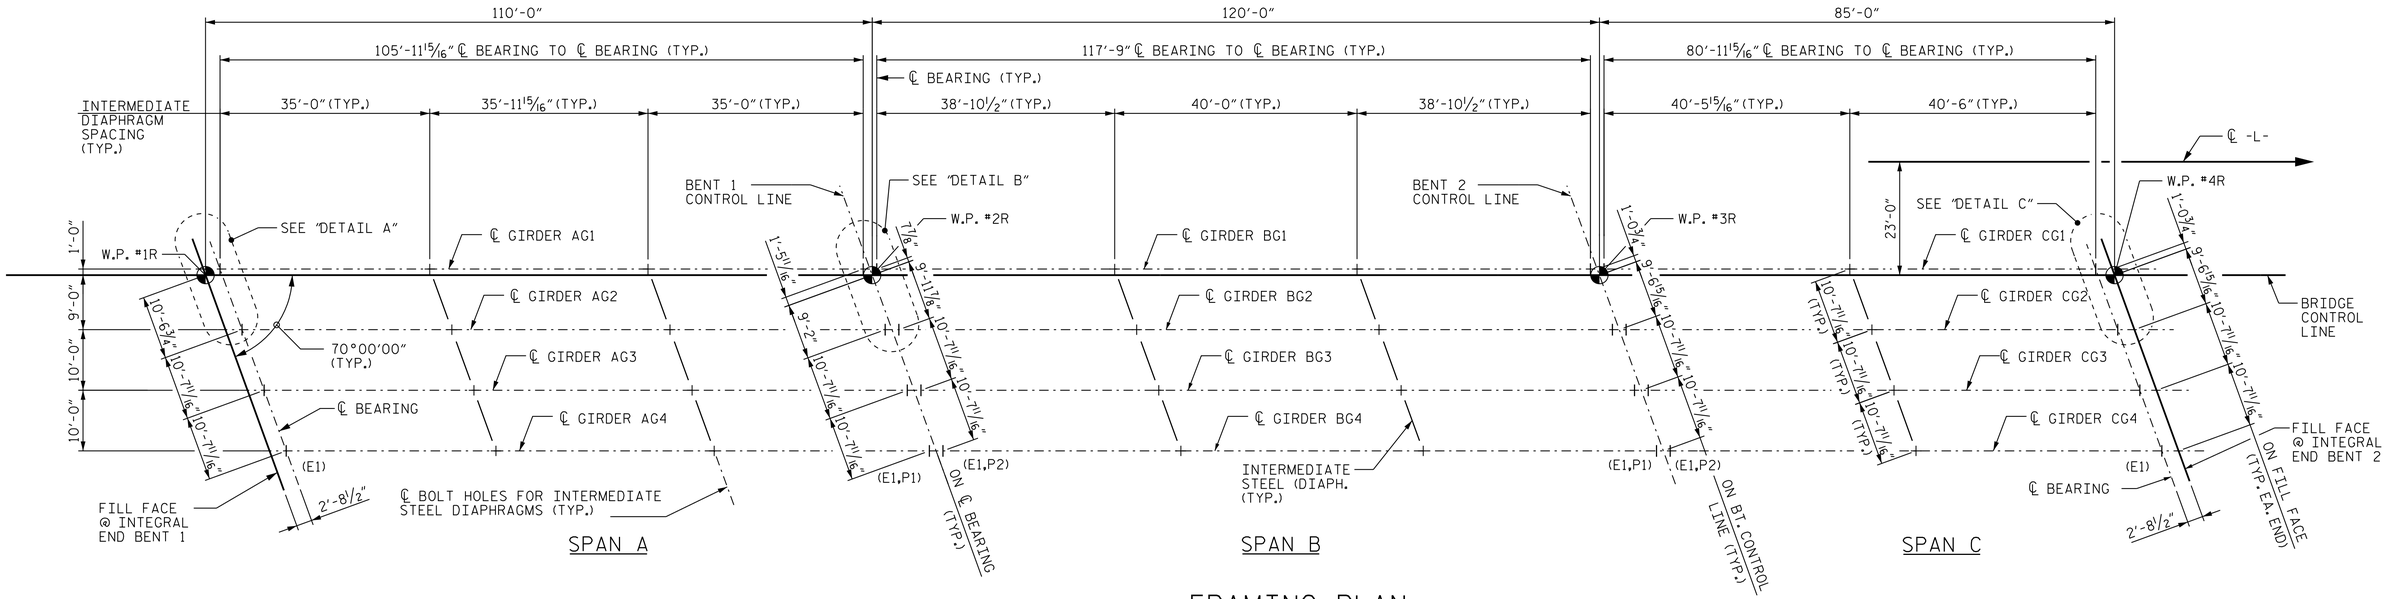

FRAMING PLAN

NOTES:

(E1, P1, AND P2) DENOTES ELASTOMERIC BEARING OR SOLE PLATE. SEE "ELASTOMERIC BEARING DETAILS".

SEE TYPICAL SECTION FOR END BENT DIAPHRAGM AND INTERIOR BENT DIAPHRAGM DETAILS.

REFER TO "PLAN OF SPAN DETAILS" FOR BENT & END BENT DIAPHRAGMS.

ALL DIMENSIONS ARE HORIZONTAL OR VERTICAL UNLESS NOTED.

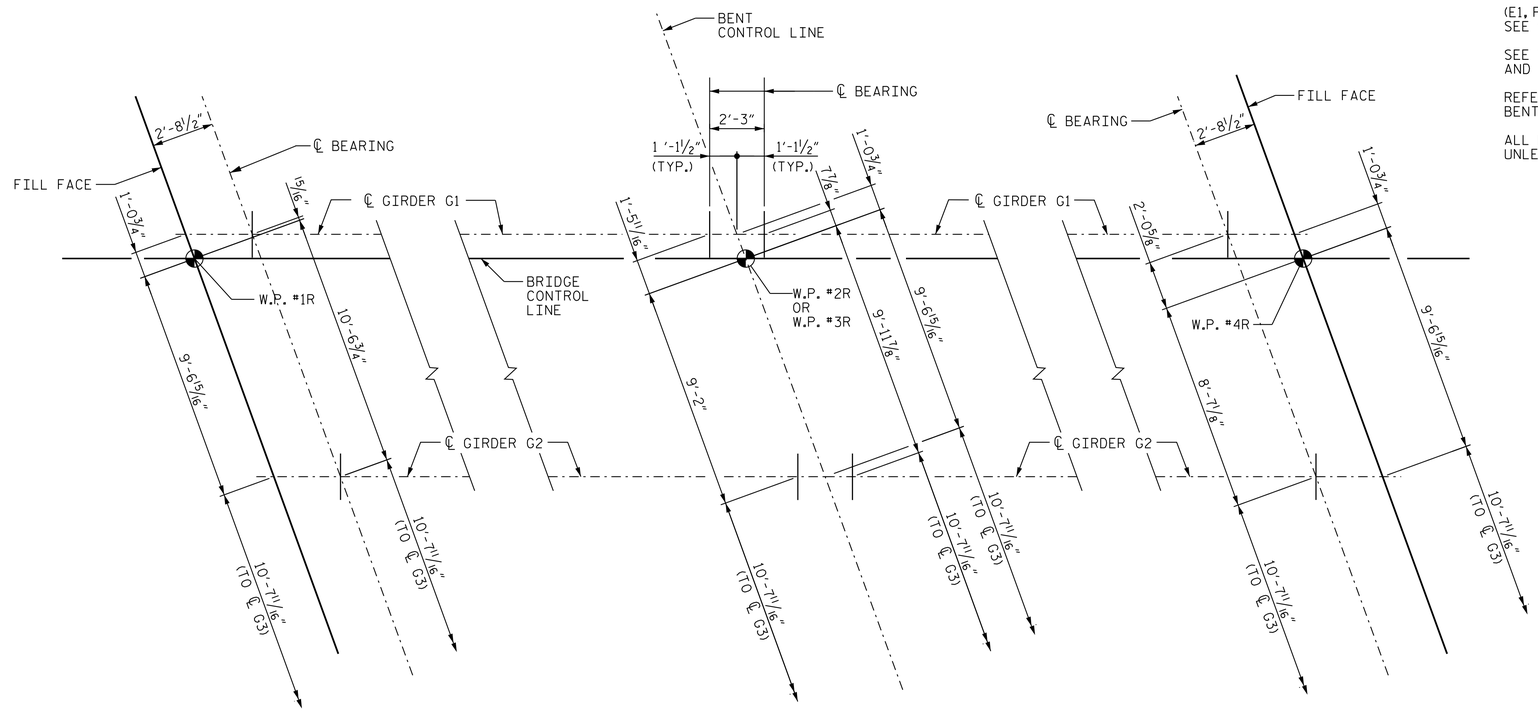

DETAIL A
(INTEGRAL END BENT 1)

DETAIL B
(BENT 1 SHOWN, BENT 2 SIMILAR)

DETAIL C
(INTEGRAL END BENT 2)

PROJECT NO. R-0623

MONTGOMERY COUNTY

STATION: 339+48.56 -L-

STATE OF NORTH CAROLINA
DEPARTMENT OF TRANSPORTATION
RALEIGH

SUPERSTRUCTURE

FRAMING PLAN

(EBL)

REVISIONS								SHEET NO.
NO.	BY:	DATE:	NO.	BY:	DATE:			S-136
1			3					TOTAL SHEETS
2			4					162

Stantec Consulting Services Inc.
801 Jones Franklin Road
Suite 300
Raleigh, NC 27606
Tel. (919) 851-6866
Fax. (919) 851-7024
www.stantec.com
License No. F-0672

DRAWN BY : J. B. GEILE DATE : 07-18-13
CHECKED BY : J. T. KELVINGTON DATE : 07-18-13
DESIGN ENGINEER OF RECORD: DATE : 04-01-14

NORTH CAROLINA PROFESSIONAL SEAL 13406 ENGINEER JOSEPH T. KELVINGTON

DocuSigned by: Joseph T. Kelvington 847C9D378077 4AF... 7/2014

STR. #4

U:\Structures\Little River\Drawing\EBL - Bridge 32\Final\R-0623_SD_FP.dgn 5/27/2014 3:48:15 PM jhagenbush