DocuSign Envelope ID: 25FED011-80E1-4FD1-9F41-03595CEF23B1

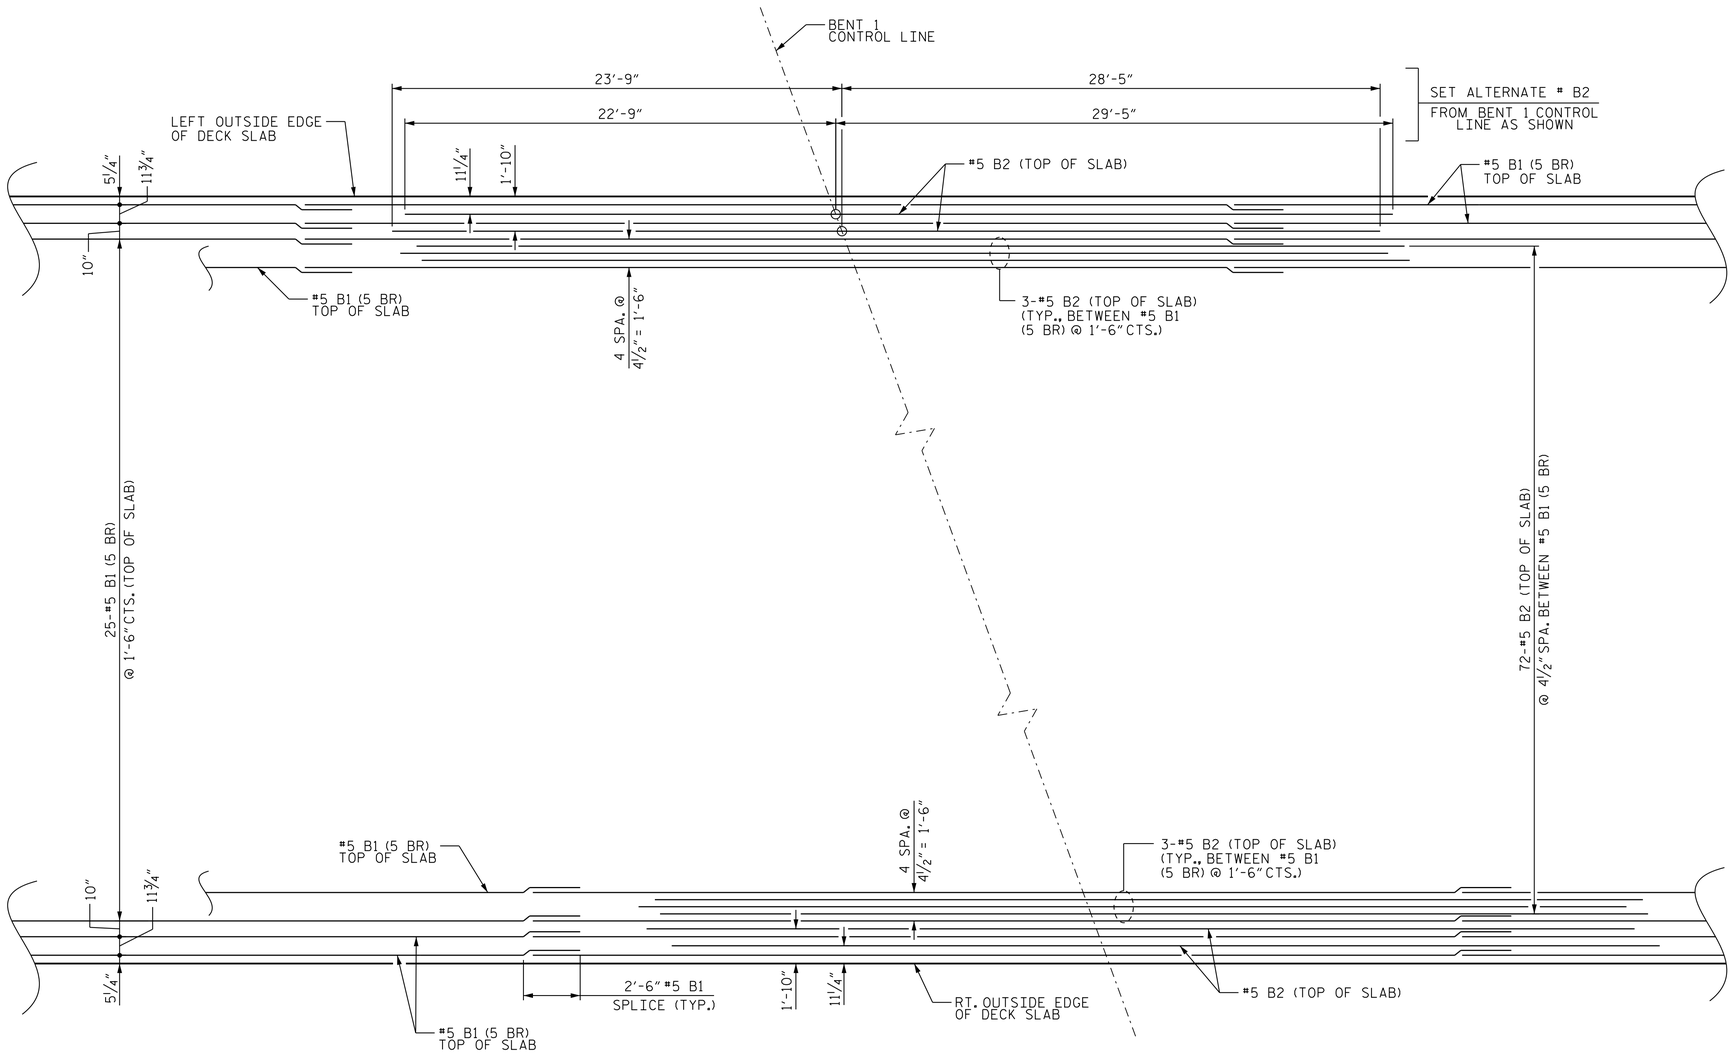

B1 AND B2 BAR PLACEMENT DETAIL @ INTERIOR BENT

BENT 1 SHOWN, BENT 2 SIMILAR BY ROTATION.
(5 BR) DENOTES 5 BAR RUN.

PROJECT NO. R-0623
MONTGOMERY COUNTY
STATION: 123+82.50 -L-

SHEET 4 OF 4

STATE OF NORTH CAROLINA
DEPARTMENT OF TRANSPORTATION
RALEIGH

SUPERSTRUCTURE

PLAN OF SPAN DETAILS

(WBL)

REVISIONS						SHEET NO.
NO.	BY:	DATE:	NO.	BY:	DATE:	S-12
1			3			TOTAL SHEETS
2			4			82

STR. #1

Stantec
Stantec Consulting Services Inc.
801 Jones Franklin Road
Suite 300
Raleigh, NC 27606
Tel. (919) 851-6866
Fax. (919) 851-7024
www.stantec.com
License No. F-0672

DRAWN BY : T. N. ENNIS DATE : 01-27-14
CHECKED BY : J. T. KELVINGTON DATE : 03-11-14

DESIGN ENGINEER OF RECORD: J. T. KELVINGTON DATE : 03-11-14

NORTH CAROLINA PROFESSIONAL SEAL 13406 ENGINEER JOSEPH T. KELVINGTON
DocuSigned by: Joseph T. Kelvington 5/30/2014
847C9D3780774AF...

U:\Structures\Warner Creek\Drawing\WBL - Bridge 264\Drawing\Final\R-0623_SD_S#_4.dgn 5/30/2014 5:16:50 PM jgelle