DocuSign Envelope ID: 31C928B9-C923-48C2-A4E7-966F51E022C3

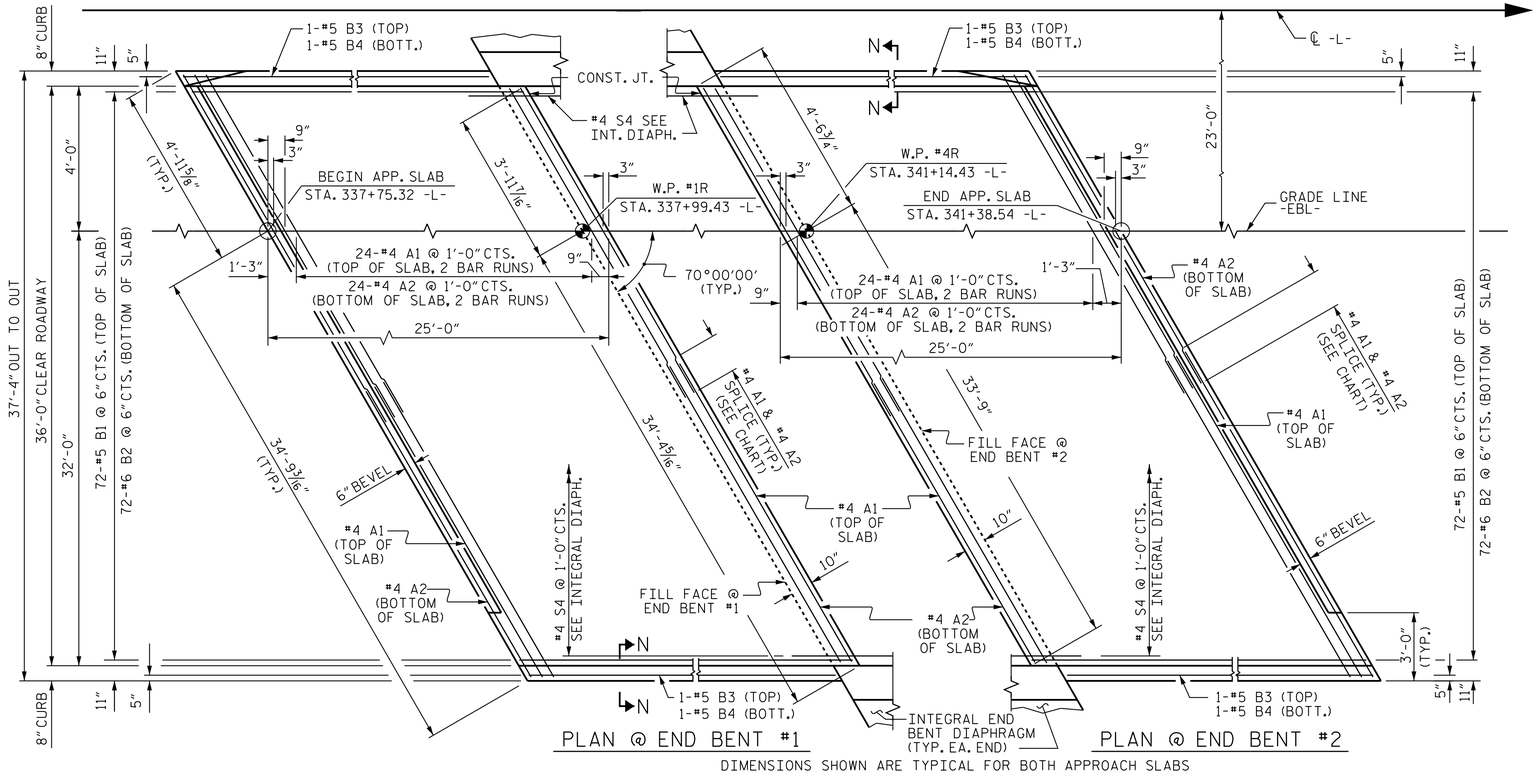

DIMENSIONS SHOWN ARE TYPICAL FOR BOTH APPROACH SLABS

NOTES

APPROACH SLAB SHALL NOT BE CONSTRUCTED PRIOR TO COMPLETION OF THE BRIDGE DECK.

FOR REINFORCED BRIDGE APPROACH FILL FABRIC WALL INCLUDING GEOTEXTILE, IMPERMEABLE GEOMEMBRANE, 4" Ø DRAINAGE PIPE, #78M STONE, WELDED WIRE FORM, AND SELECT MATERIAL, SEE ROADWAY PLANS.

AREA BETWEEN THE WINGWALL AND APPROACH SLAB SHALL BE GRADED TO DRAIN THE WATER AWAY FROM THE FILL FACE OF THE BRIDGE AND SHALL BE PAVED. SEE ROADWAY PLANS.

THE JOINT OPENING AT THE APPROACH SLAB/DECK INTERFACE SHALL BE SAWED NO MORE THAN 12 HOURS AFTER THE APPROACH SLAB IS CAST. THE JOINT SHALL BE CLEANED OF ALL DEBRIS BEFORE THE SEALANT IS APPLIED. THE JOINT SEALER MATERIAL SHALL CONFORM TO THE REQUIREMENTS OF SECTION 1028-3 OF THE STANDARD SPECIFICATIONS.

NOTE: SPLICE LENGTHS SHOWN FROM #4 A1 AND #4 A2 BARS ARE IDENTICAL FOR ALL CORRESPONDING BARS IN BOTH APPROACH SLABS.

BILL OF MATERIAL

FOR ONE APPROACH SLAB (2 REQ'D)

BAR	NO.	SIZE	TYPE	LENGTH	WEIGHT
* A1	48	#4	STR	20'-8"	663
A2	48	#4	STR	20'-7"	660
* B1	72	#5	STR	24'-1"	1809
B2	72	#6	STR	24'-7"	2659
* B3	4	#5	STR	23'-9"	99
B4	4	#6	STR	23'-9"	143
REINFORCING STEEL				3462	LBS.
* EPOXY COATED REINFORCING STEEL				2571	LBS.
CLASS AA CONCRETE				40.1	C. Y.

REINFORCING BAR SPLICE

MARK NO.	SPLICE LENGTH
#4 A1	2'-0"
#4 A2	1'-9"

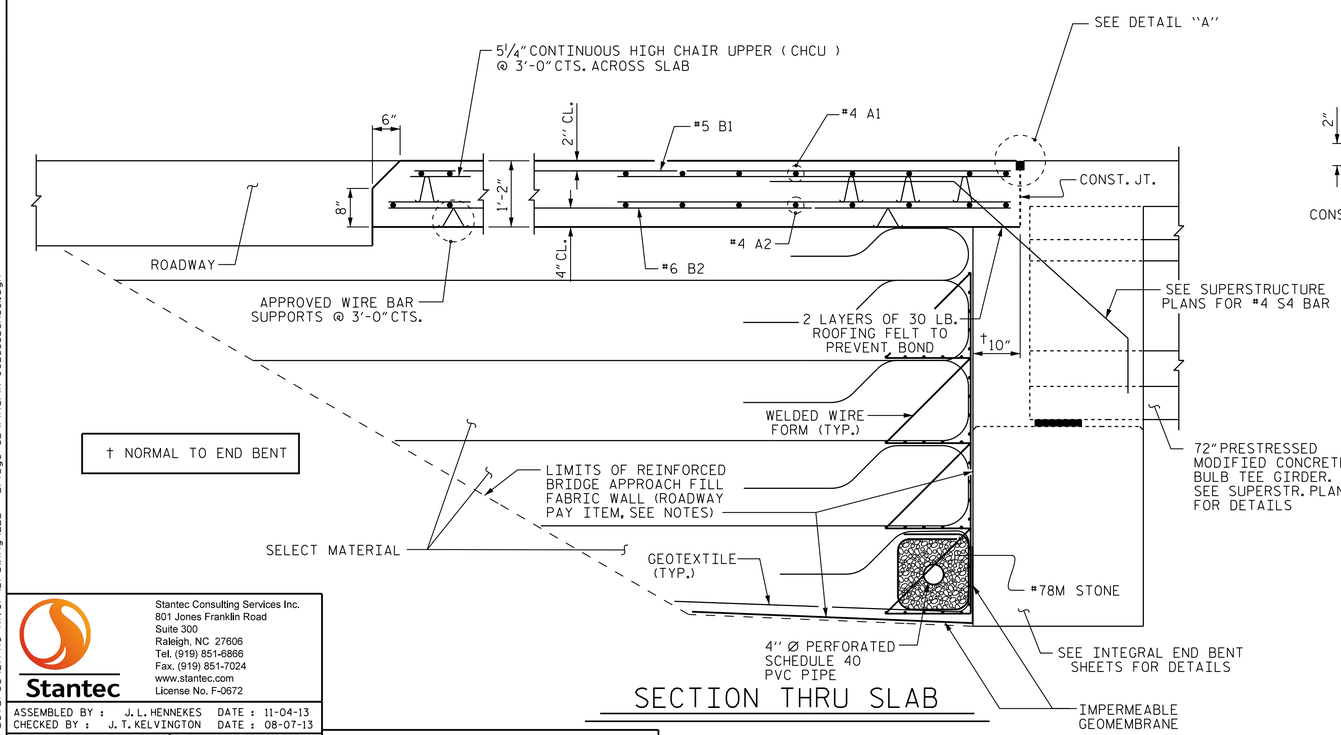

SECTION THRU SLAB

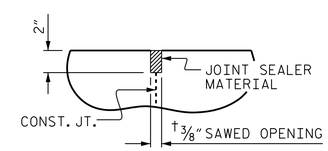

DETAIL "A"

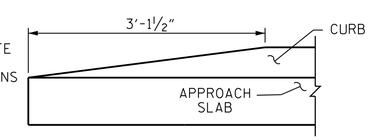

END OF CURB WITHOUT SHOULDER BERM GUTTER

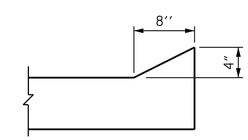

SECTION N-N

PROJECT NO. R-0623

MONTGOMERY COUNTY

STATION: 339+48.56 -L-

SHEET 1 OF 2

STATE OF NORTH CAROLINA
DEPARTMENT OF TRANSPORTATION
RALEIGH

STANDARD

BRIDGE APPROACH SLAB FOR INTEGRAL ABUTMENT

(EBL)

REVISIONS						SHEET NO.
NO.	BY:	DATE:	NO.	BY:	DATE:	S-161
1			3			TOTAL SHEETS
2			4			162

STR. #4

Stantec
Stantec Consulting Services Inc.
801 Jones Franklin Road
Suite 300
Raleigh, NC 27606
Tel. (919) 851-6866
Fax. (919) 851-7024
www.stantec.com
License No. F-0672

ASSEMBLED BY :	J. L. HENNEKES	DATE :	11-04-13
CHECKED BY :	J. T. KELVINGTON	DATE :	08-07-13

DRAWN BY : TLA	10/05	REV. 10/1/11	MAA/GM
CHECKED BY : GM	5/06	REV. 12/21/11	MAA/GM
		REV. 6/13	MAA/GM

DESIGN ENGINEER OF RECORD: J. T. KELVINGTON DATE : 04-01-14

NORTH CAROLINA PROFESSIONAL SEAL 13406 ENGINEER JOSEPH T. KELVINGTON

DocuSigned by: Joseph T. Kelvington 5/27/2014
847C9D378077AAF...

U:\Structures\Little River\Drawing\EBL - Bridge 32\Final\R-0623_SD_AS.idgn 5/27/2014 3:49:00 PM jhagenbush